FORM NO. 1.

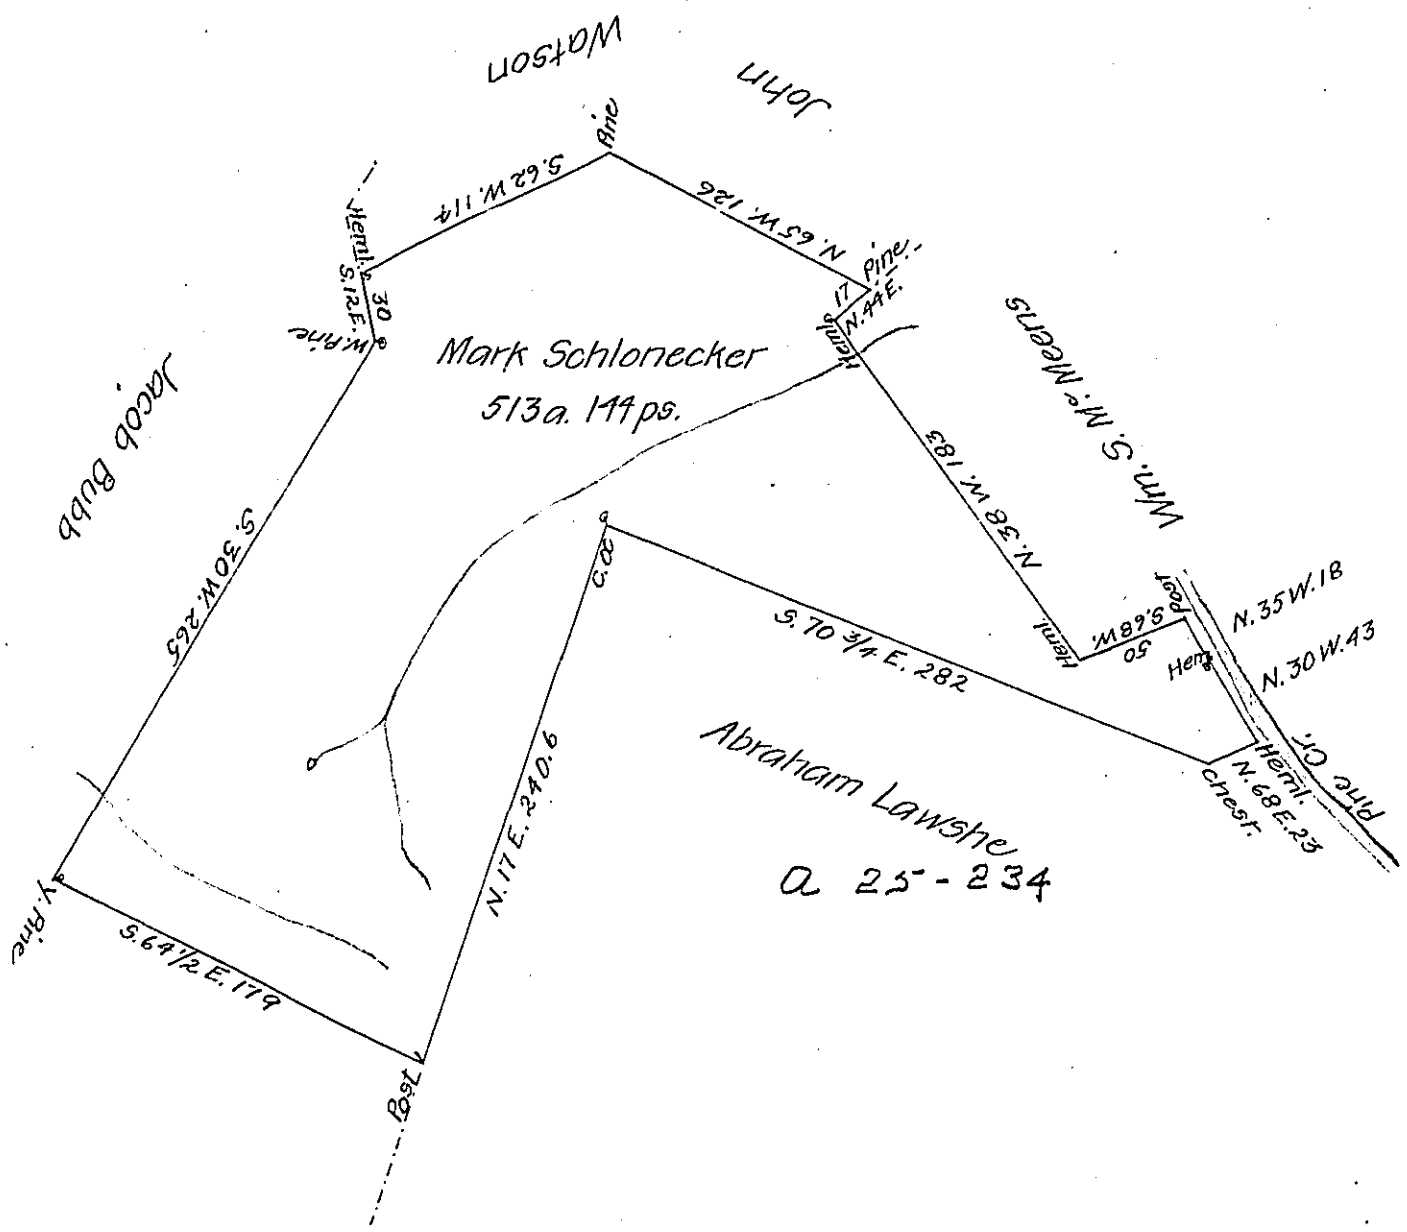

Situate in Cummings Township Lycoming County on the west side of the main branch of Pine Creek, bounded as above described, Surveyed to Mark Schlonecker on the 2d day of August 1853 in pursuance of his Warrant for 500 acres bearing date the 27th of July 1853 Containing five hundred and thirteen acres one hundred and forty four perches with allowance of six per Cent for Roads &c.

Wm. Piatt Senr. Co. S.

To J. Porter Brawley Esqr.
Surveyor General

IN TESTIMONY that the above is a copy of the original remaining on file in the Department of Internal Affairs of Pennsylvania, made comformably to an Act of Assembly approved the 16th day of February 1833, I have hereunto set my hand and caused the Seal of said Department to be affixed at Harrisburg, this seventh *day of* March *1907*

Isaac D. Barnes

Secretary of Internal Affairs.