FORM No 1.

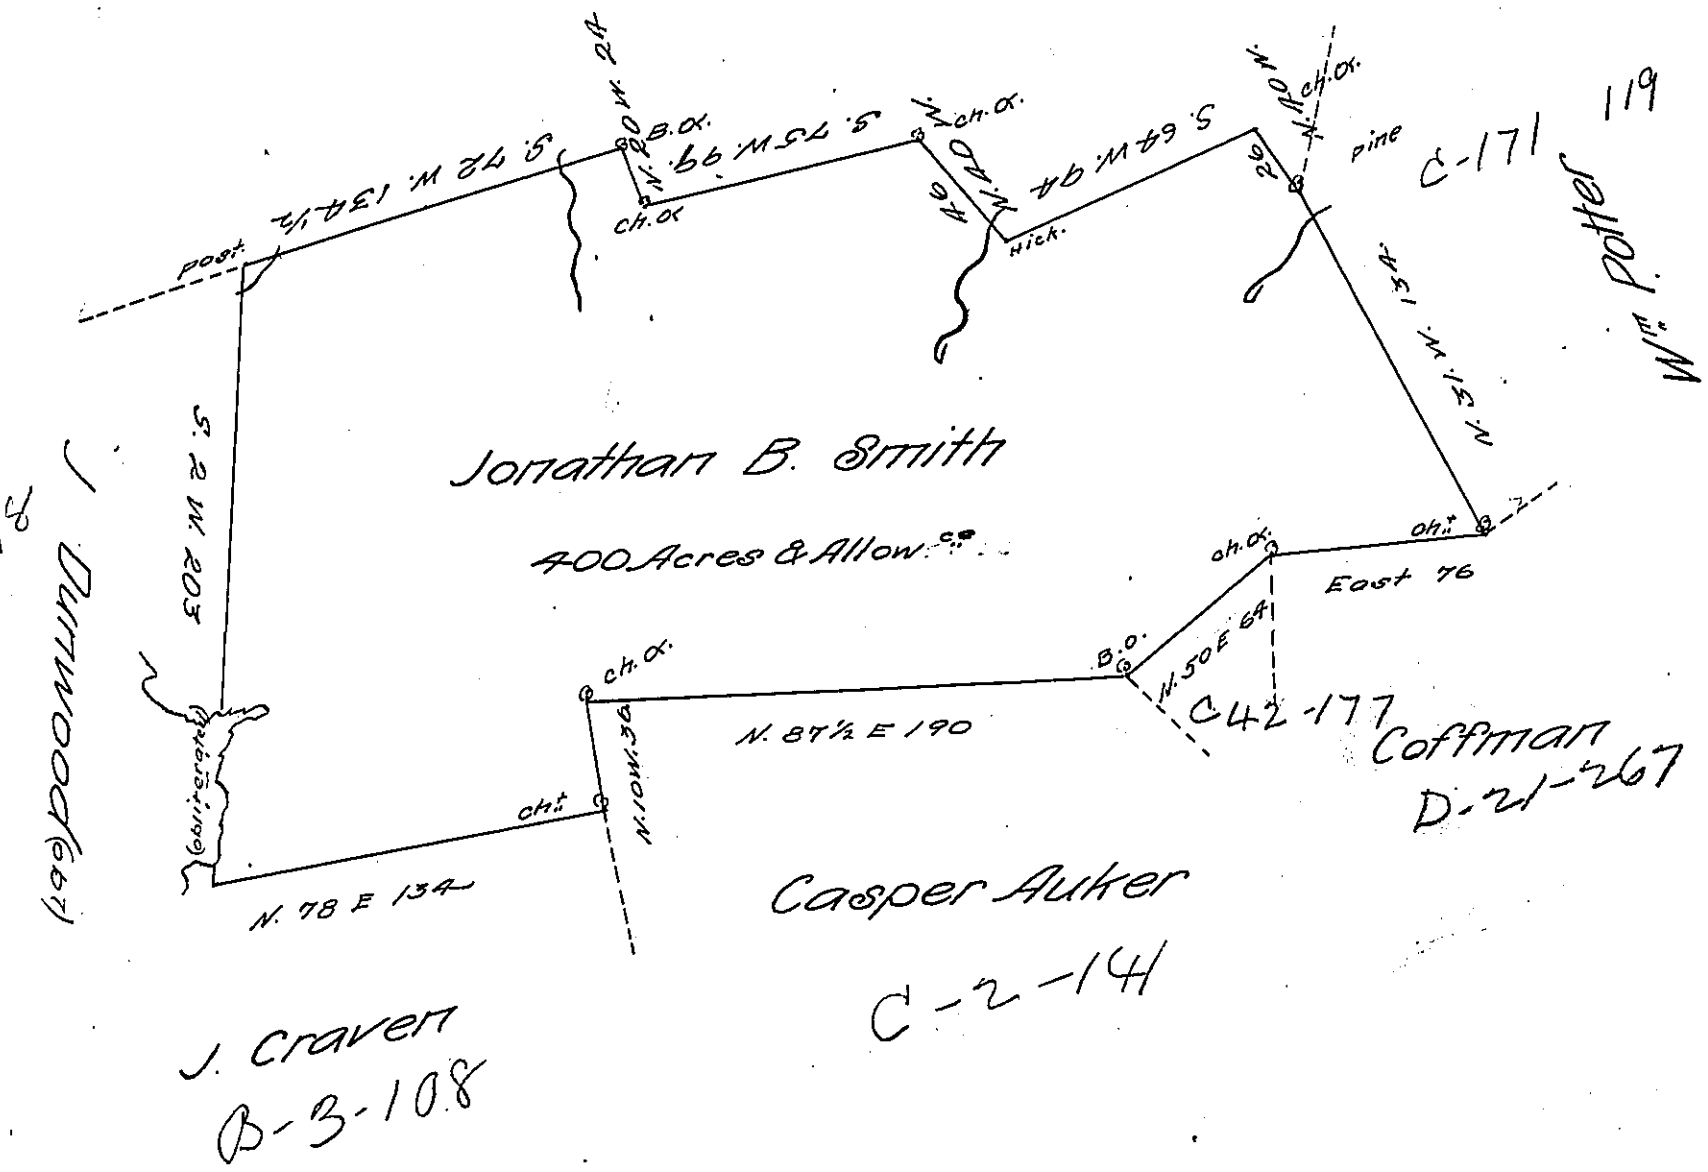

A Draft of a tract of land situate in Green=
wood township Mifflin County containing
four hundred acres & the allowance of six
P Cent for roads &c.a surveyed for Jonathan
B. Smith 16th Oct.r 1794 in pursuance of a
Warrant dated August 12th 1794.

James Harris D.S.

To Daniel Brodhead Esq.r
Surv.r Gen.l of Pennsylvania

IN TESTIMONY that the above is a copy of the original remaining on file in the Department of Internal Affairs of Pennsylvania, made conformably to an Act of Assembly approved the 16th day of February, 1833, I have hereunto set my Hand and caused the Seal of said Department to be affixed at Harrisburg, this twentieth *day of* December *1906*

Isaac B. Brown

Secretary of Internal Affairs.