FORM NO. 1.

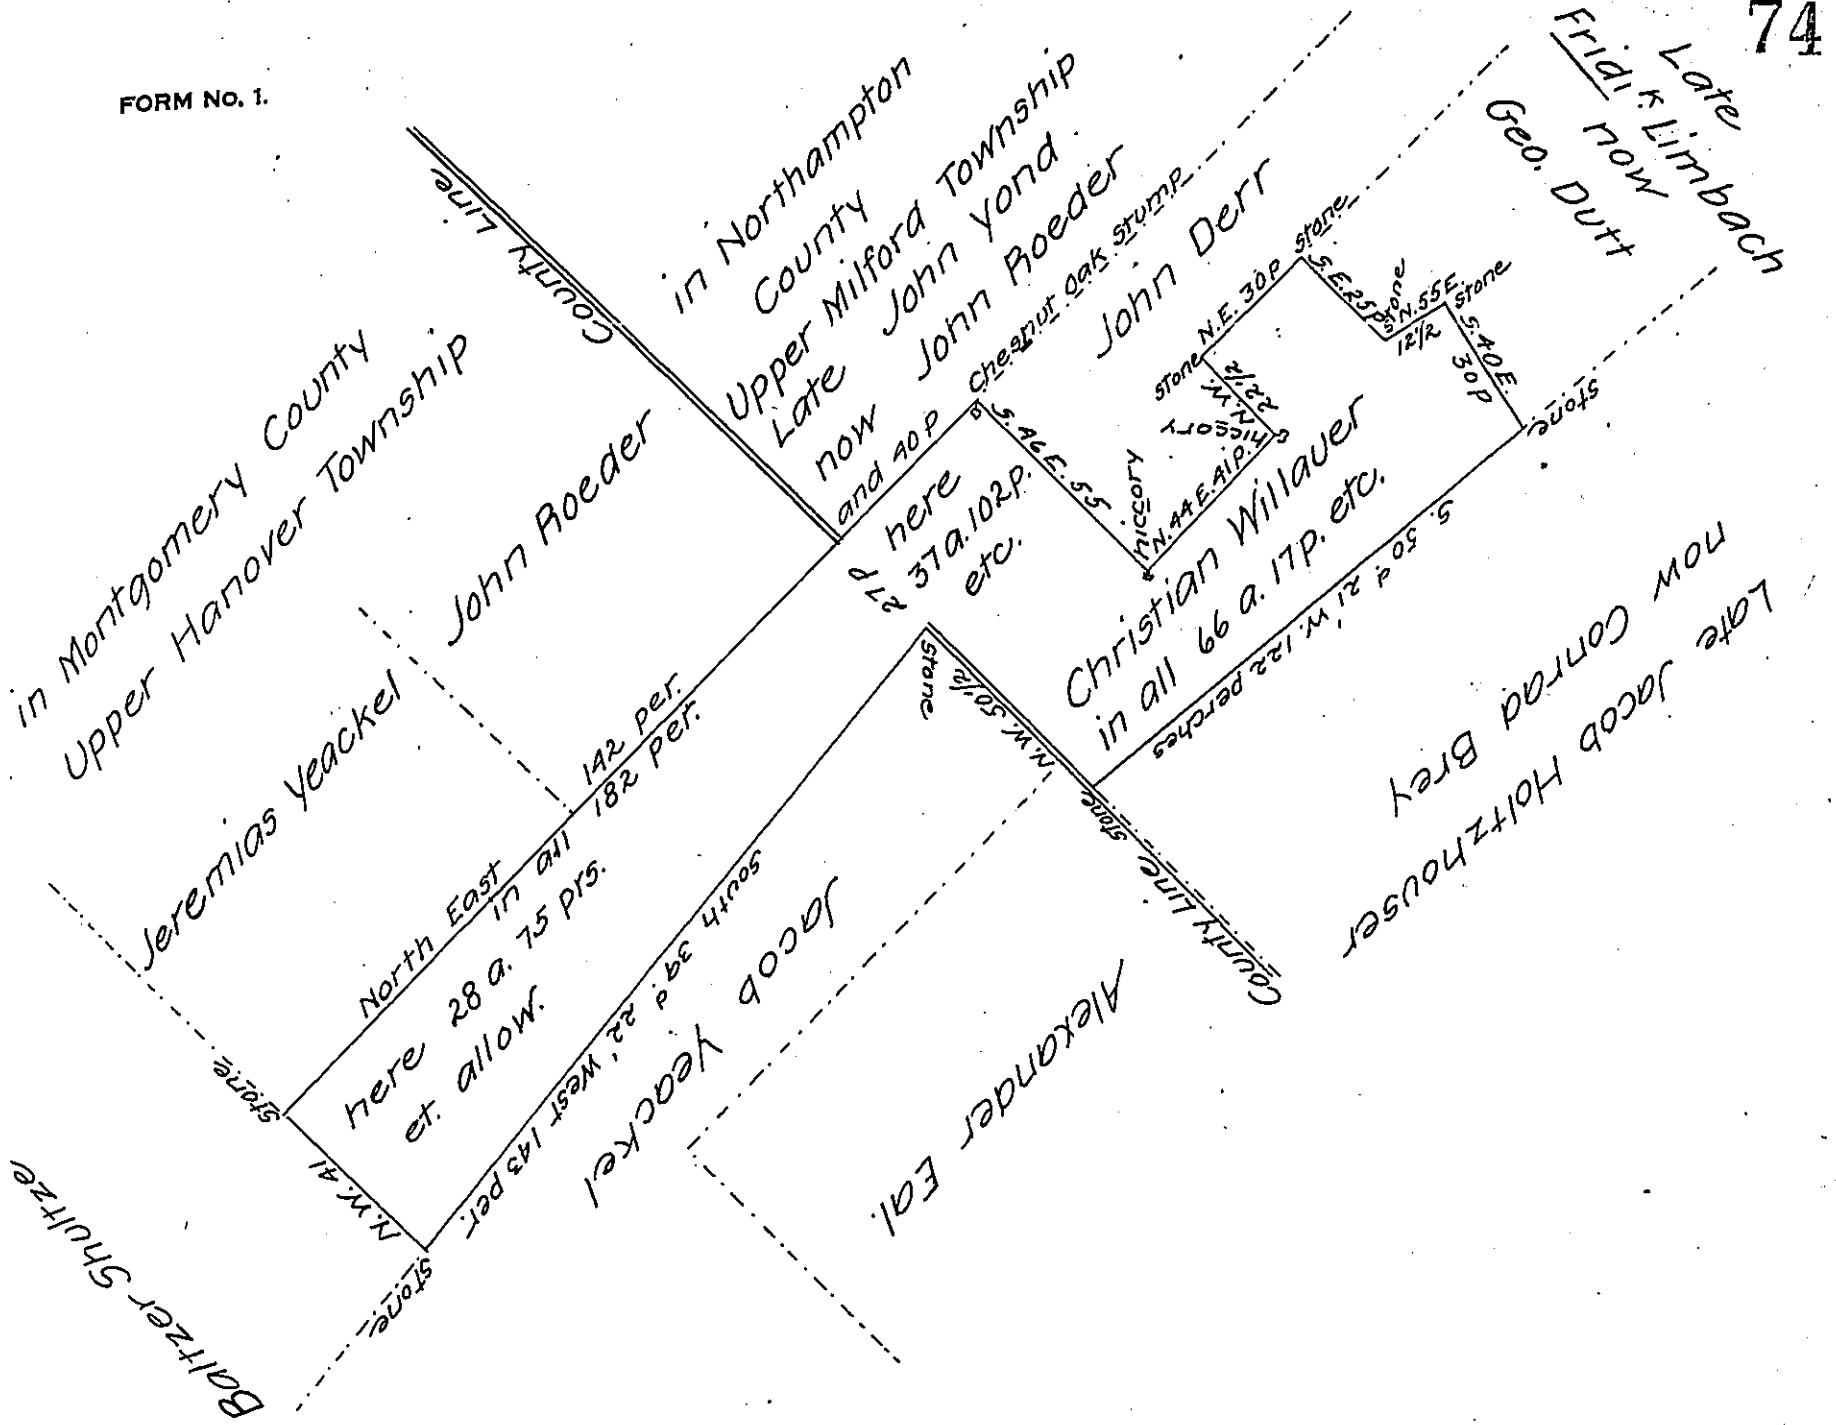

A Draught of a Tract of Land, Situate Partly in Upper Milford Township in the County of Northampton, and partly in Upper Hanover Township in the County of Montgomery, in the State of Pennsylvania Containing Sixty six acres and 17 Perches of Land and the usual Allowance at Six per Cent for Roads, That was granted by this Common Wealth to Christian Willower, By Warrant Dated on the 18th day of November Anno 1788 and by virtue thereof was Surveyed to him By Order of the Surveyor General on the 10th December, Anno 1788

p- David Shultze -

IN TESTIMONY that the above is a copy of the original remaining on file in the Department of Internal Affairs of Pennsylvania, made comformably to an Act of Assembly approved the 16th day of February 1833, I have hereunto set my hand and caused the Seal of said Department to be affixed at Harrisburg, this twenty-seventh day of April '1907

Isaac B. Brown

Secretary of Internal Affairs.