FORM No. 1.

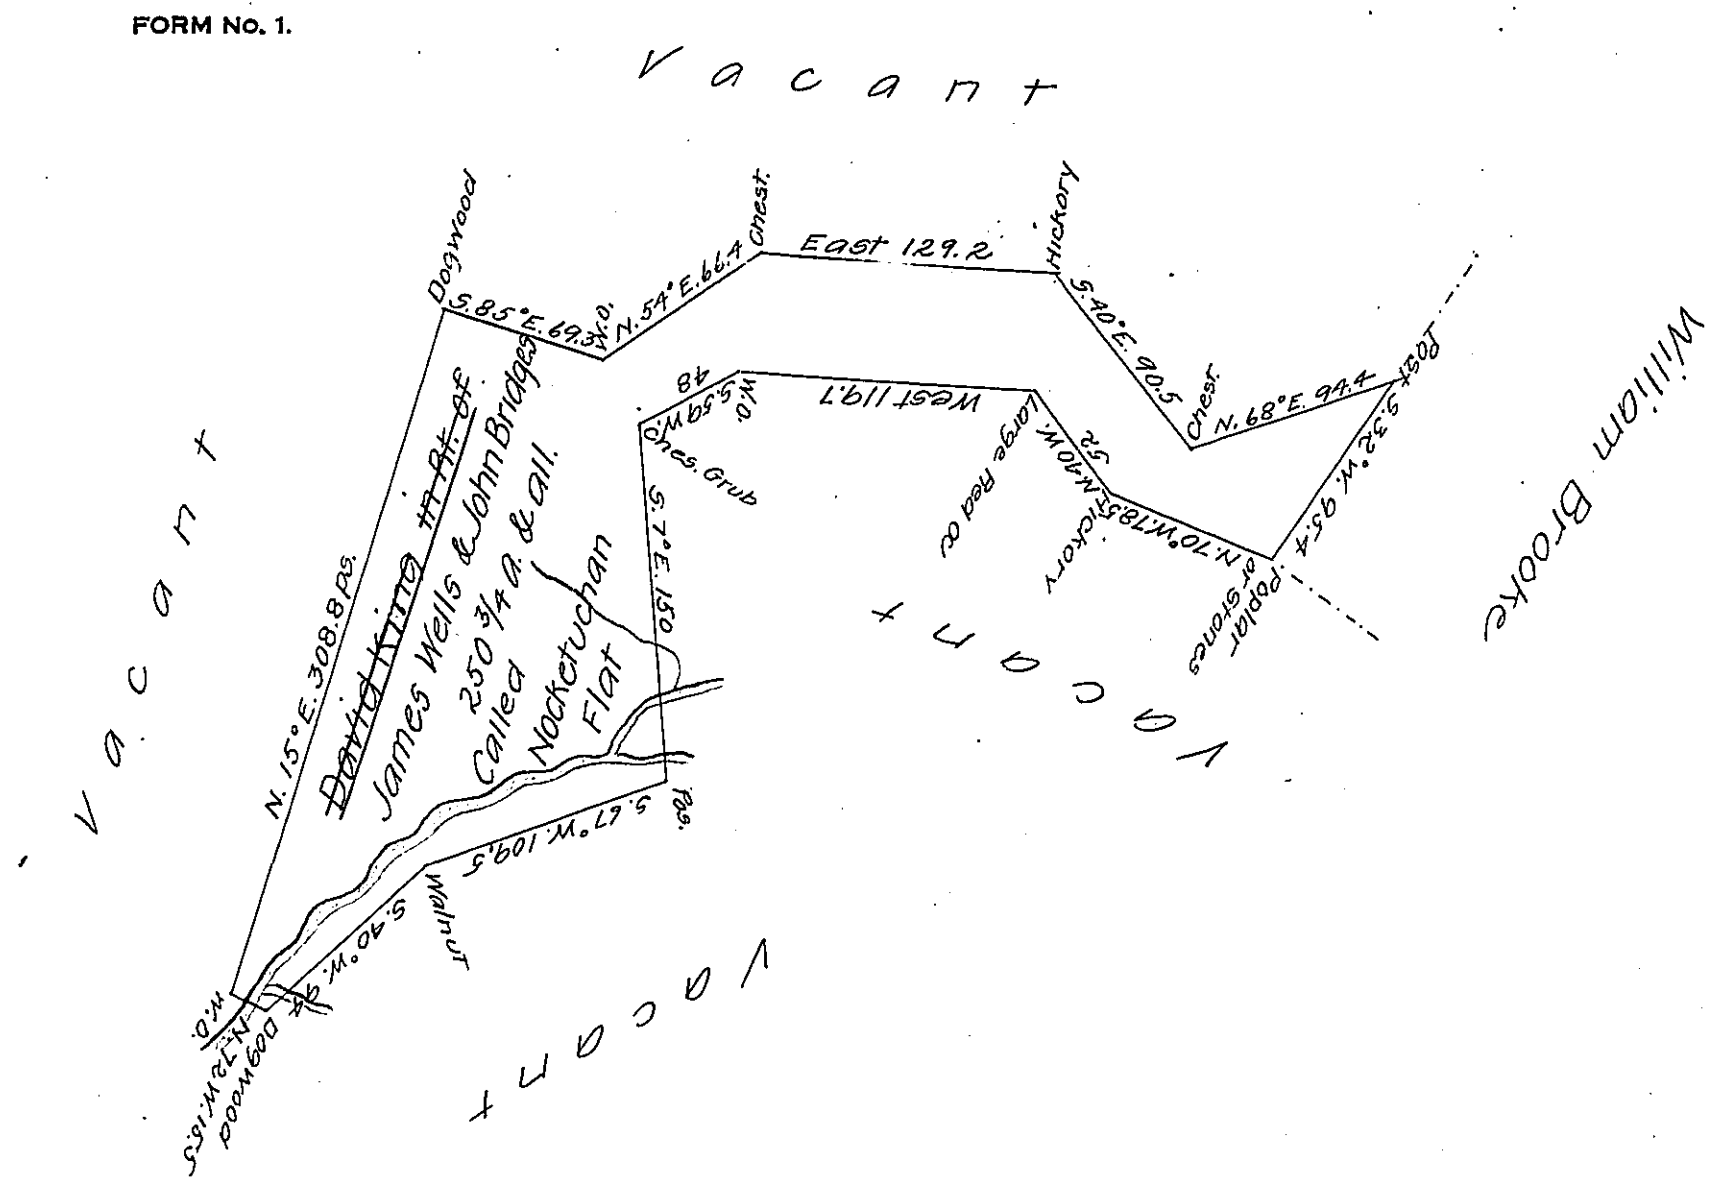

Situated on Mudlick Run about half a Mile above the Mud lick in Turky foot Township Bedford County and Surveyed the 28th Day of August 1787 in pursuance of a Warrant Dated the 13th Day of March 1787 Which Warrant ~~warrant~~ was Granted to James Wells and John Bridges for 185 a. of Land ajoining Land of Ephraim Blain Abraham Shoemaker and others, Which Land was before Granted to James Black Junior by Warrant Dated the 5th Day of August 1785 Therefore it is Executed on this Tract of Land in order to Satisfy said Warrant.

{ for Alexander MClean Esquire Dep.S.
Richard Brown Junior

To John Lukens Esquire Surveyor General

IN TESTIMONY that the above is a copy of the original remaining on file in the Department of Internal Affairs of Pennsylvania, made comformably to an Act of Assembly approved the 16th day of February 1833, I have hereunto set my hand and caused the Seal of said Department to be affixed at Harrisburg, this eleventh *day of* April *1907*

Isaac D. Barnes

Secretary of Internal Affairs.