FORM No. 1.

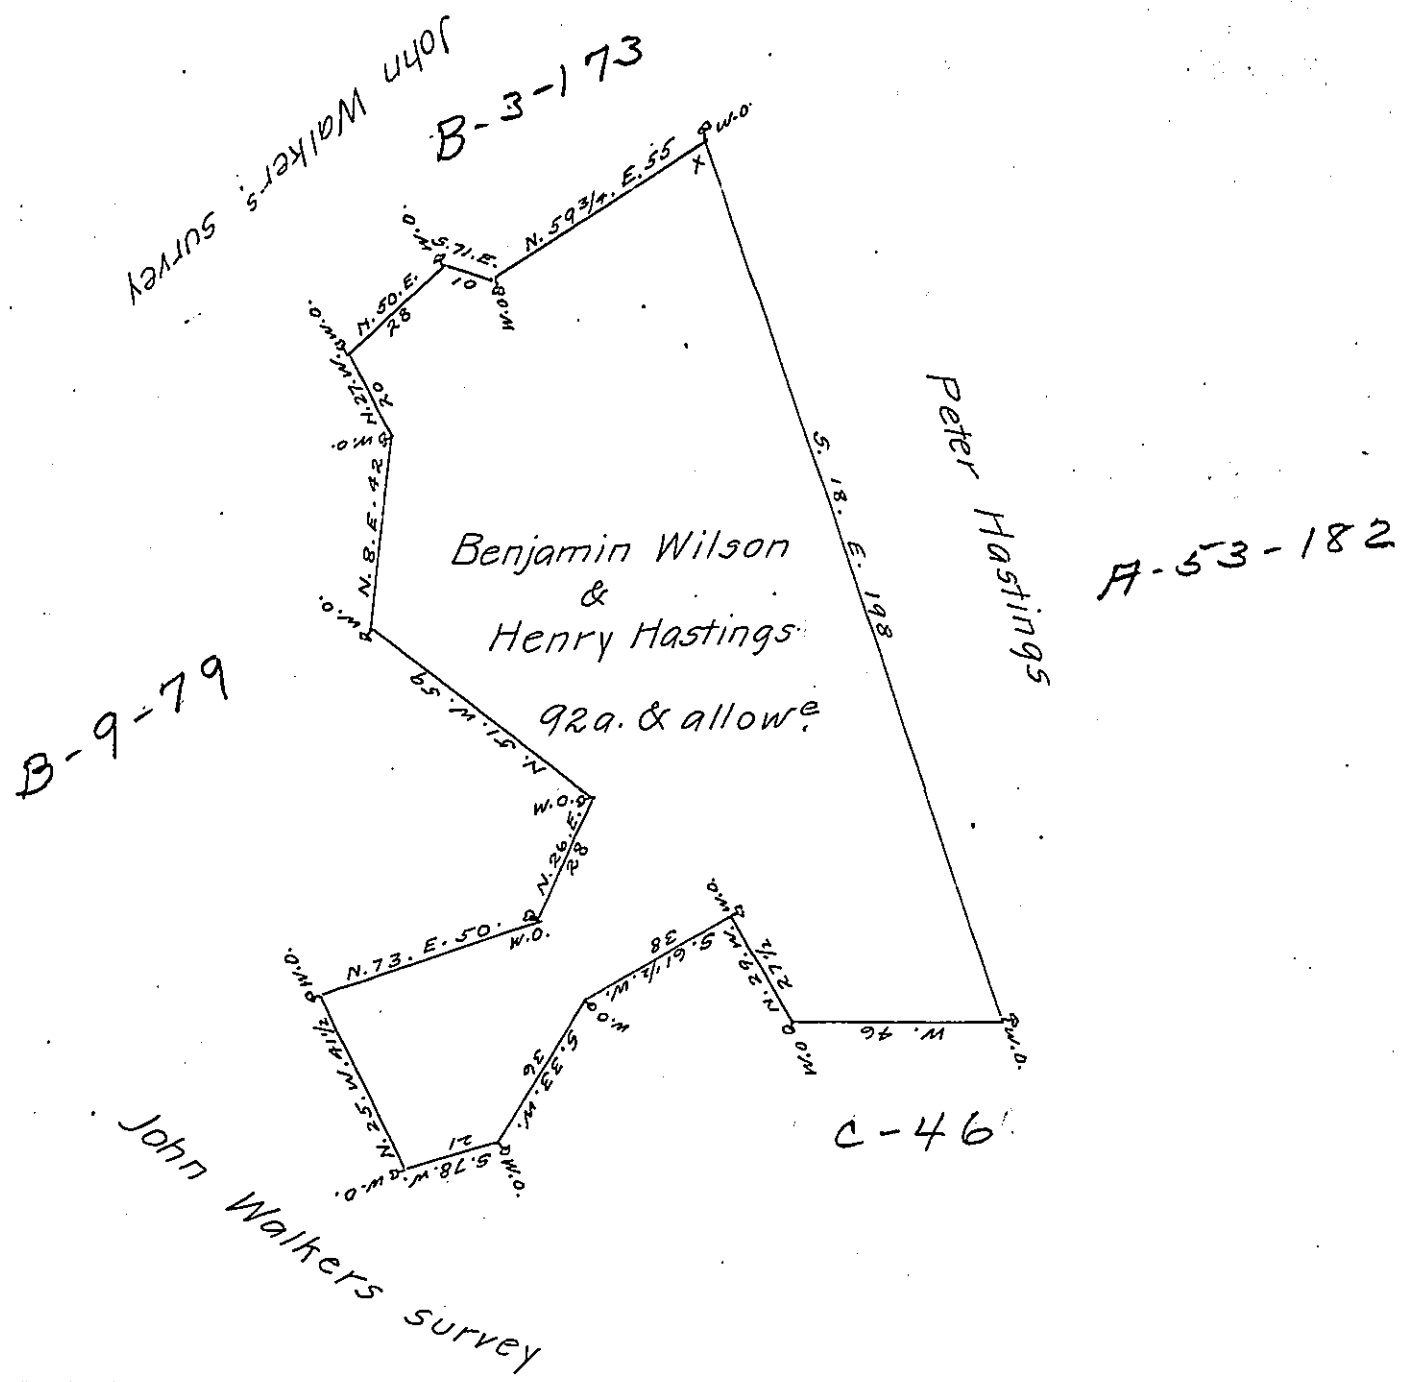

A Draught of A tract of land situate in Colerain township Lancaster County Containing Ninety-two Acres & allowance surveyed in pursuance of an Application No. 1013 dated the 3rd. of October 1765 Granted to Benjamin Wilson & Henry Hastings Surveyed the 26th. of August 1809 for Conrod Seybell

by Daniel Kenny

To Andrew Porter Esqr. Surveyor General } authorised by me

Jacob Hibshman.

IN TESTIMONY that the above is a copy of the original remaining on file in the Department of Internal Affairs of Pennsylvania, made comformably to an Act of Assembly approved the 16th day of February 1833, I have hereunto set my hand and caused the Seal of said Department to be affixed at Harrisburg, this third day of February 1907

Isaac B. Brown

Secretary of Internal Affairs.