FORM NO 1.

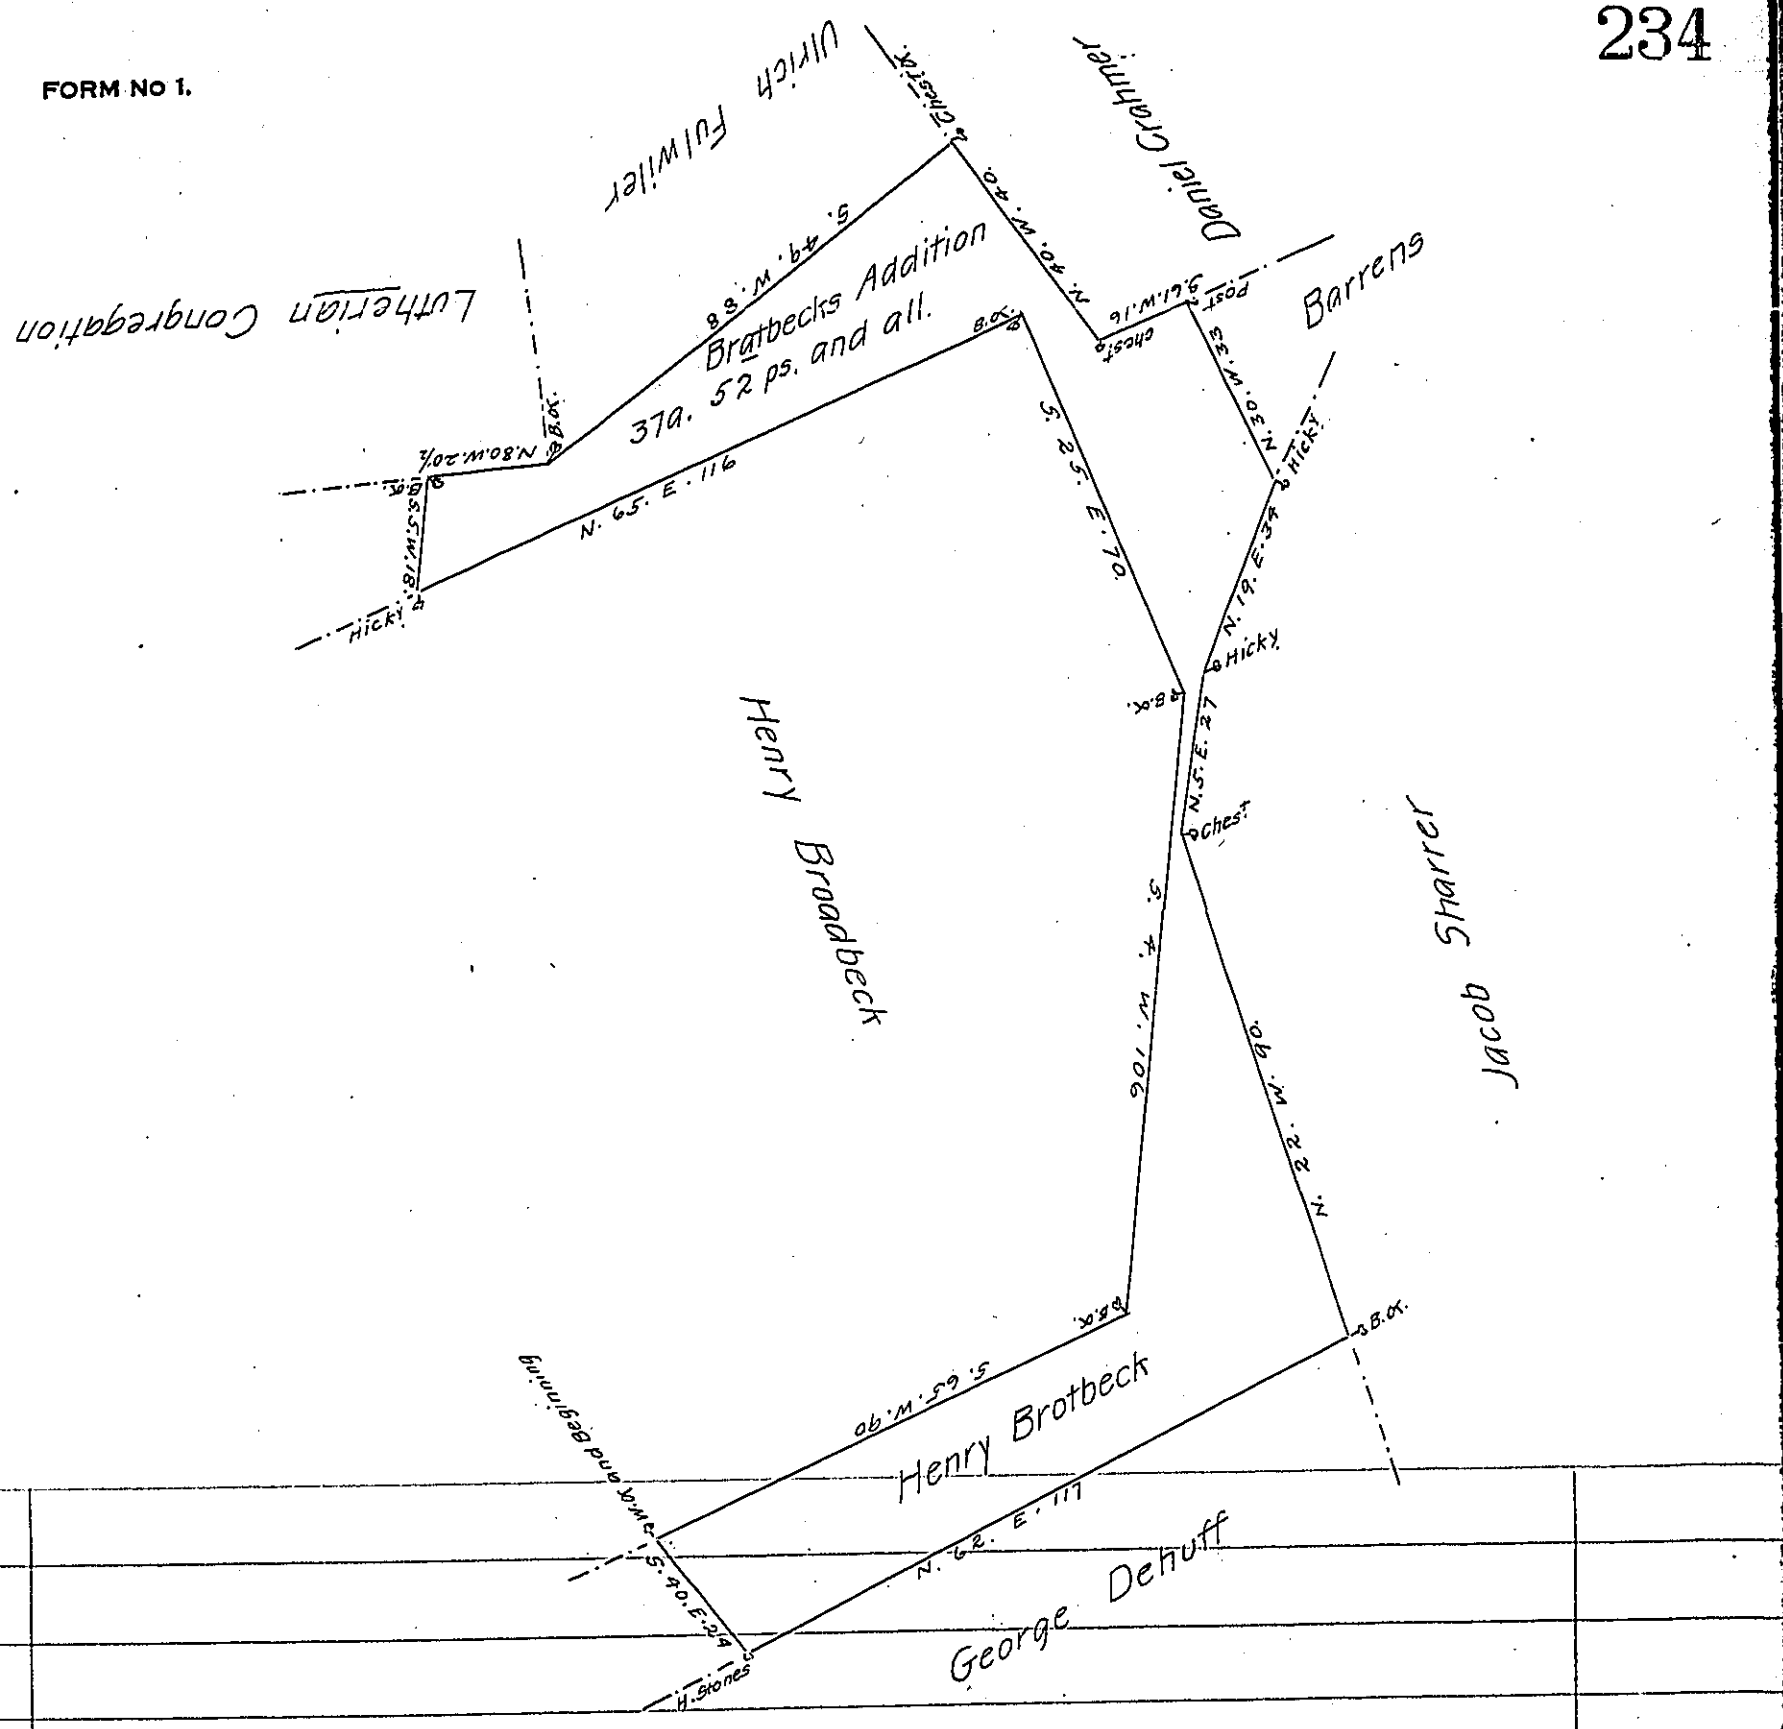

In Pursuance of the Application No. 5468 for 50 a. Dated the 16th. of May 1769 there was Surveyed for Henry Brotbeck on the 5th. of the 10th. Month 1769 the Above Described Tract of Land Situate In Codoras Township York County

To Jno. Lukens Esqr. Surv^r Gen^l } unimproved

p-Wm. Matthews Dy. Sr.

160 - . 68 -

37 - . 52 -

197 - . 120 -

IN TESTIMONY that the above is a copy of the original remaining on file in the Department of Internal Affairs of Pennsylvania, made conformably to an Act of Assembly approved the 16th day of February, 1833, I have hereunto set my Hand and caused the Seal of said Department to be affixed at Harrisburg, this twelfth day of March 1907.

Isaac B. Brown

Secretary of ~~Internal Affairs.~~