FORM No 1.

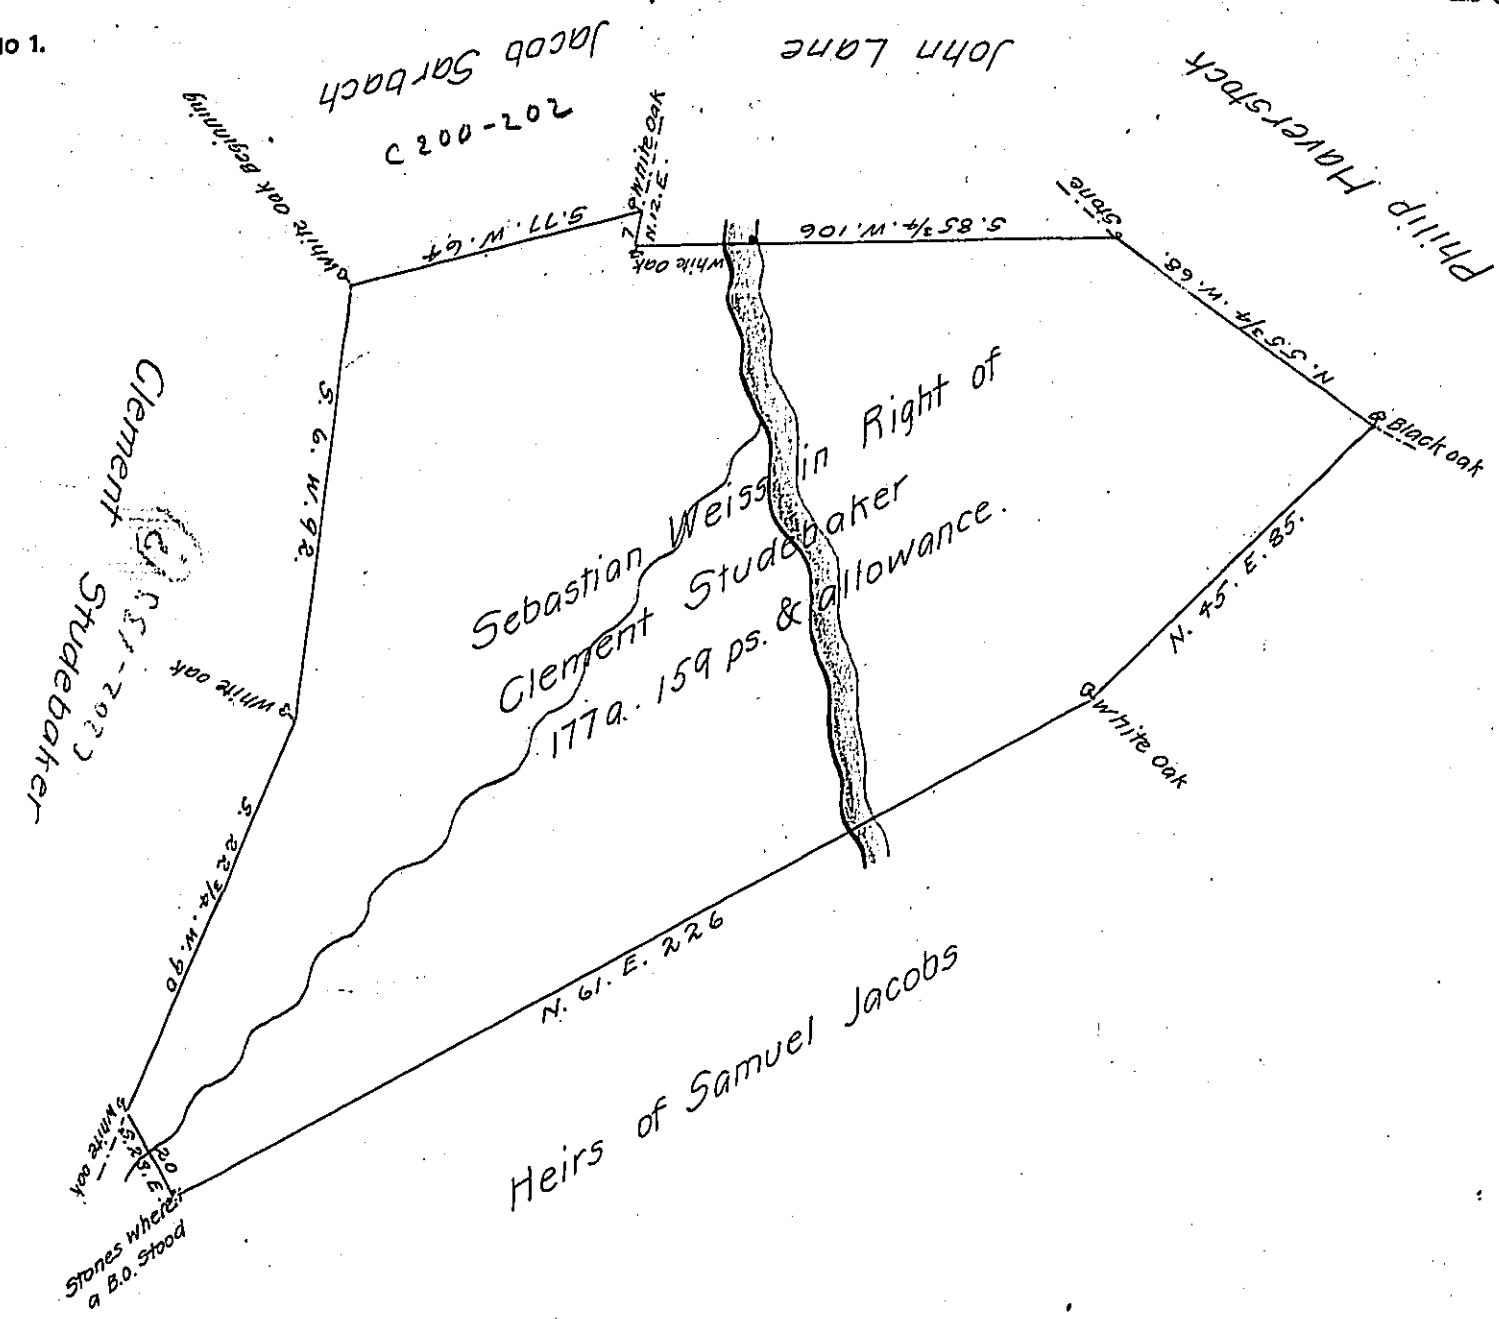

A Draught of a Tract of land Situate in Paradise Township In the County of York. Surveyed for Sebastian Weiss the 17th day of November 1785. In Pursuance of a Warrant Granted to Clement Studebaker dated the 1st. day of January 1749. Containing one Hundred and Seventy Seven Acres and one Hundred and fifty Nine Perches and the usual allowance of Six acres p Cent for Roads &c.

John Forsyth D.S.

John Lukens Esquire
Surveyor General

IN TESTIMONY that the above is a copy of the original remaining on file in the Department of Internal Affairs of Pennsylvania, made conformably to an Act of Assembly approved the 16th day of February, 1833, I have hereunto set my Hand and caused the Seal of said Department to be affixed at Harrisburg, this twentieth day of April 1907

Isaac B. Brown
Secretary of Internal Affairs.