FORM NO 1.

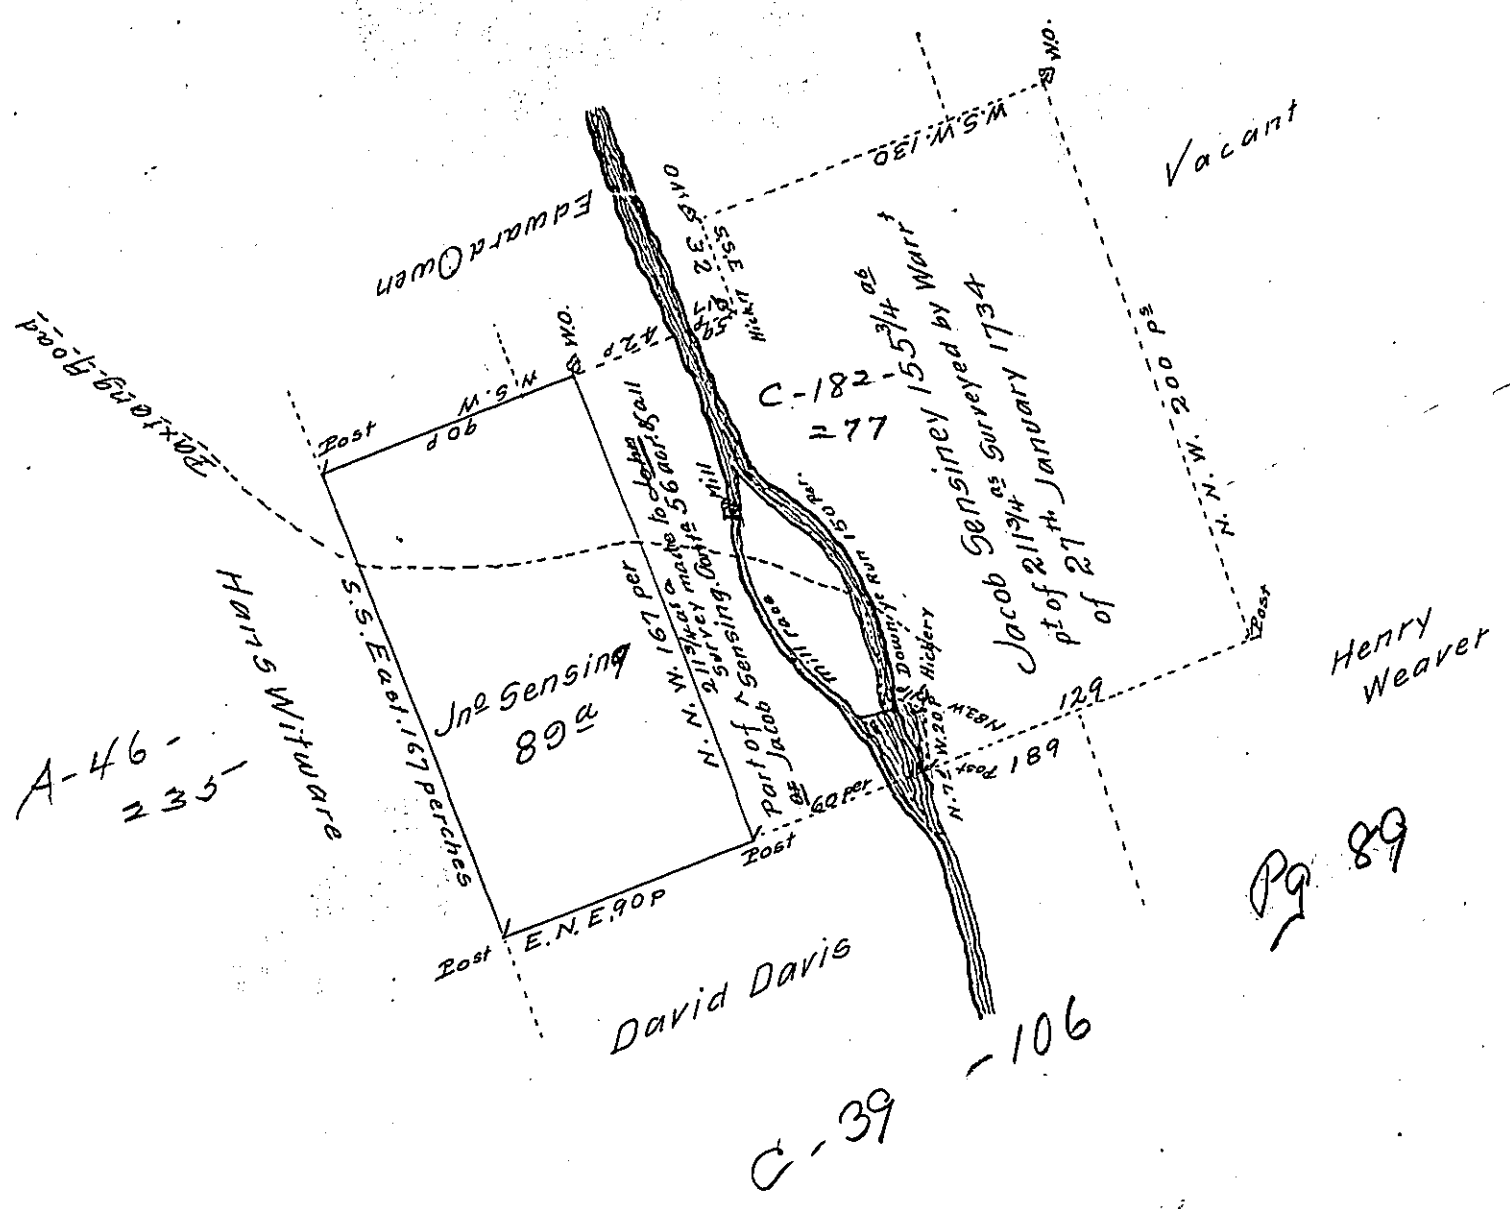

By Virtue of a Warrant from the Proprietor dated the 11th day of May Anno Dom: 1737 The above described Tract of Land was Surveyed unto John Sensing in Erle Township in Lancaster County. Begining at a White Oak Thence West South West by Edward Owen 90 perches to a post Thence South South East by Hans Witware 167 perches to a post Thence East North Eeast by David Davis 90 perches to a post Thence North Nor. West by a Survey of J Sensing 167 perches to the place of Begining. Containing Eighty Nine acres beside the allowance of 6 p Cent

31st 1mo. 1739

Sam' Lightfoot

IN TESTIMONY that the above is a copy of the original remaining on file in the Department of Internal Affairs of Pennsylvania, made conformably to an Act of Assembly approved the 16th day of February, 1833, I have hereunto set my Hand and caused the Seal of said Department to be affixed at Harrisburg, this thirteenth *day of* March *1907*

Isaac B. Brown

Secretary of Internal Affairs.