FORM No. 1.

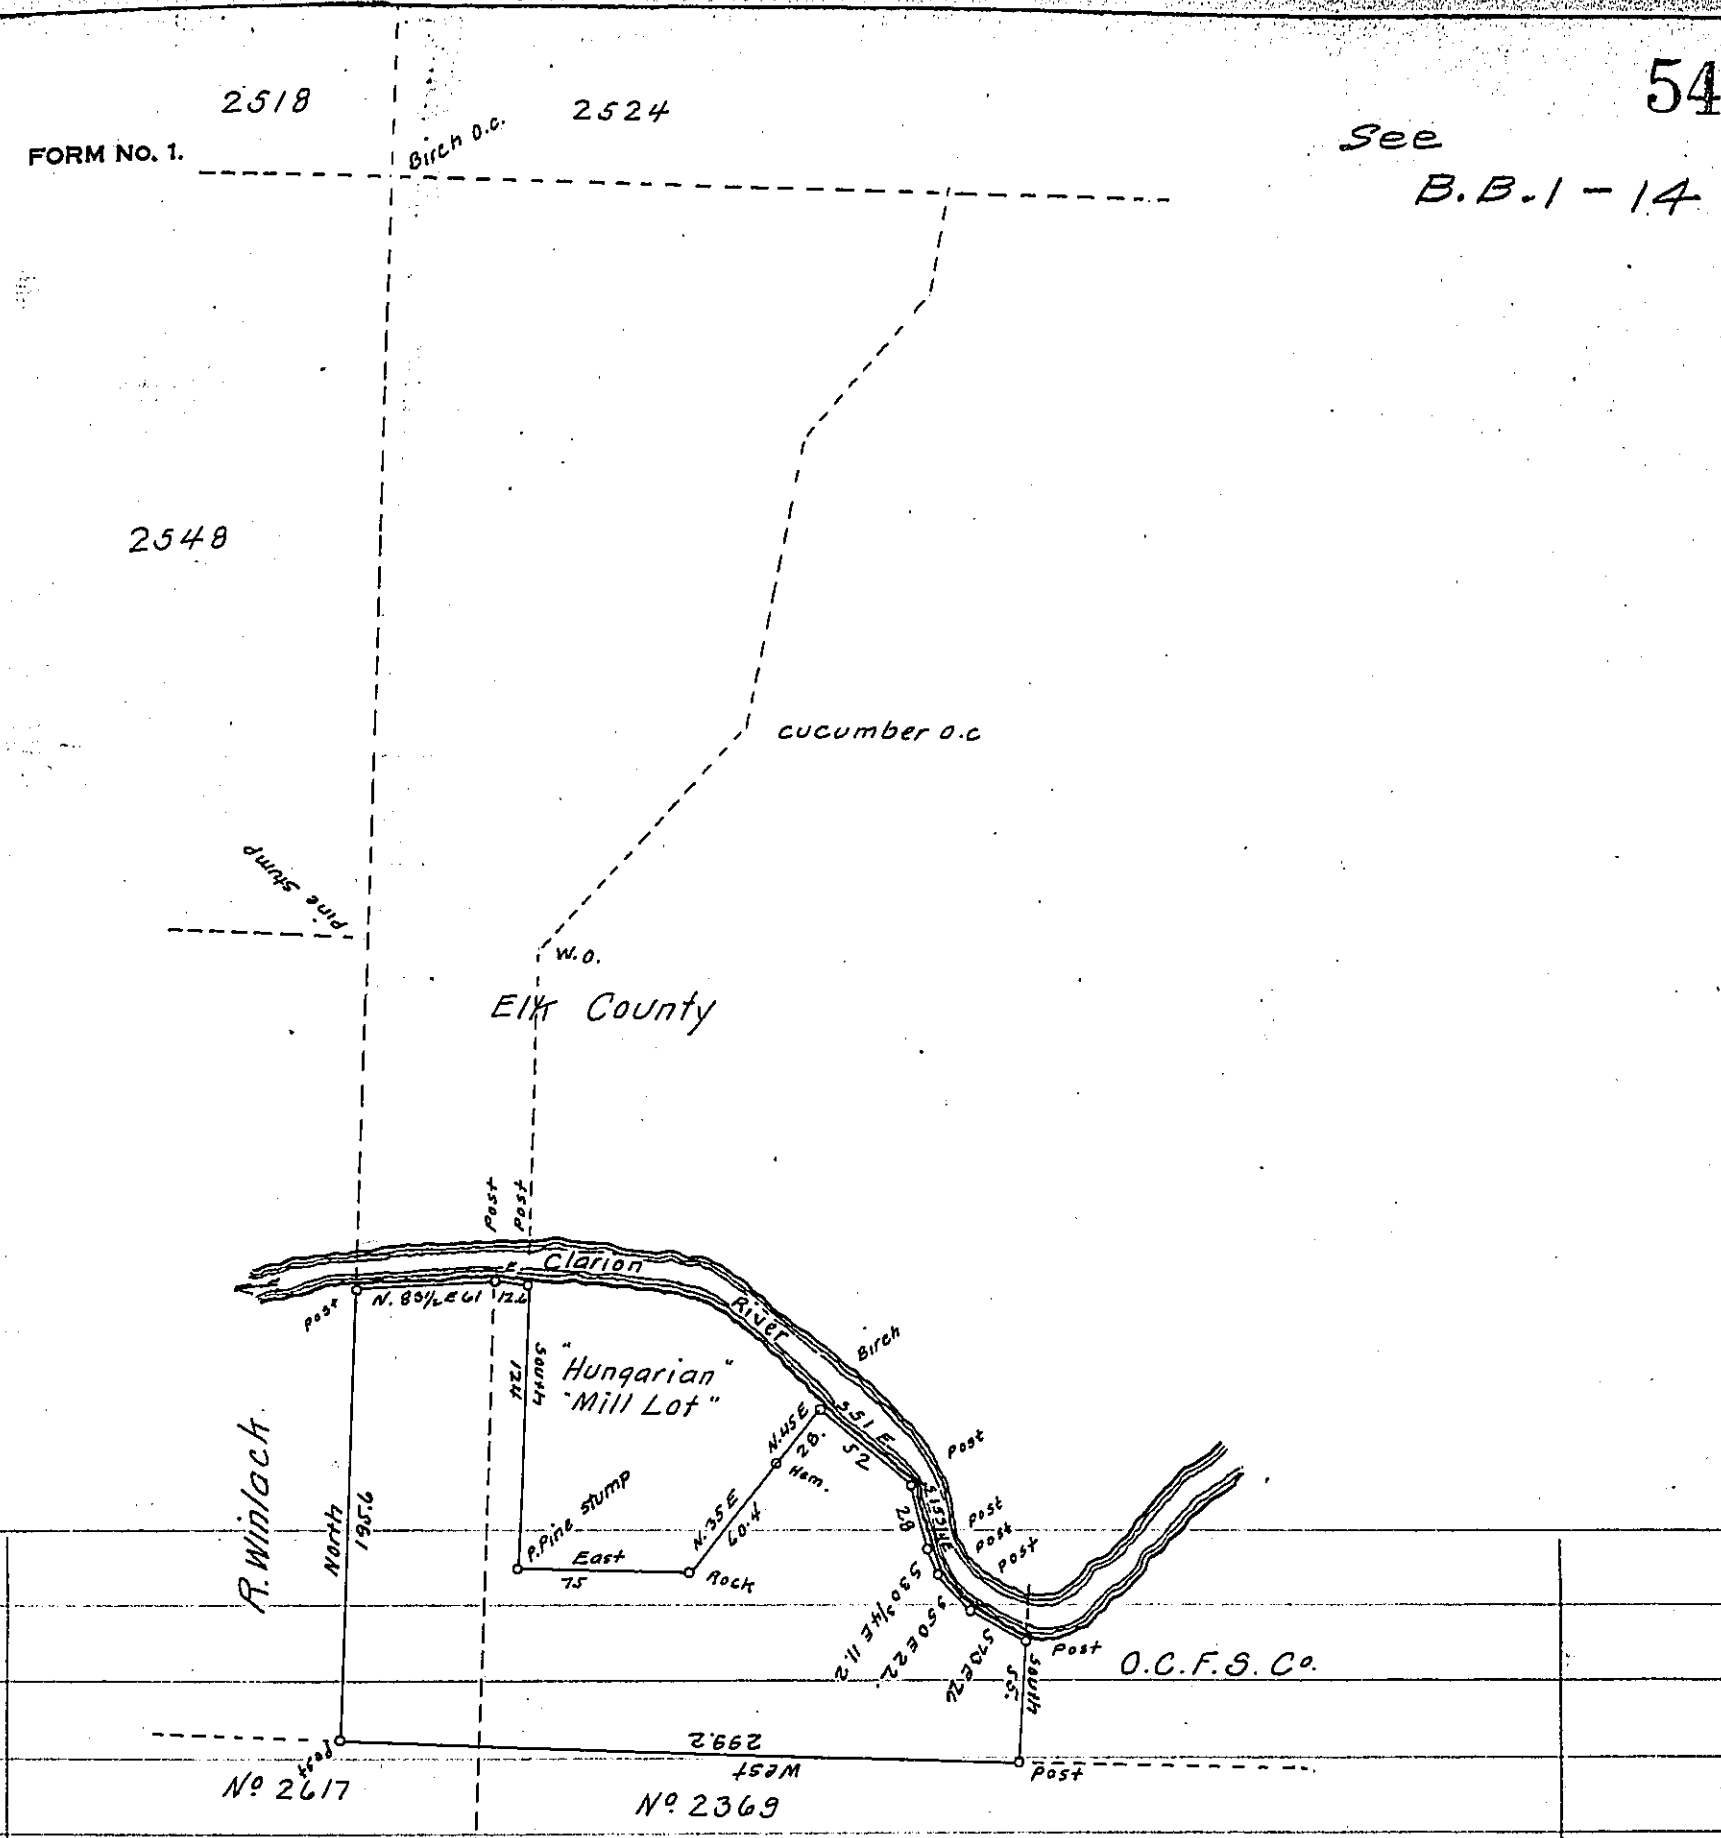

A Draft of a tract of land Situated in the Township of Heath and County of Jefferson, containing 204 acres. 142 perches and allowance of six per cent. for roads, etc. Surveyed for L. C. Wynkoop and Oil City Fuel Supply Company the 18 day of February 1896. it being part of a larger tract Containing 925 A^s 49 P^s originally surveyed in pursuance of a warrant granted to Nelson Strong dated the Eleventh day January 1837.

To James W. Latta, Esq., Secretary of Internal Affairs. } James B. Caldwell, County Surveyor.

IN TESTIMONY that the above is a copy of the original remaining on file in the Department of Internal Affairs of Pennsylvania, made comformably to an Act of Assembly approved the 16th day of February 1833, I have hereunto set my hand and caused the Seal of said Department to be affixed at Harrisburg, this twelfth *day of* March *1907.*

Isaac B. Brown

Secretary of Internal Affairs.