FORM No 1.

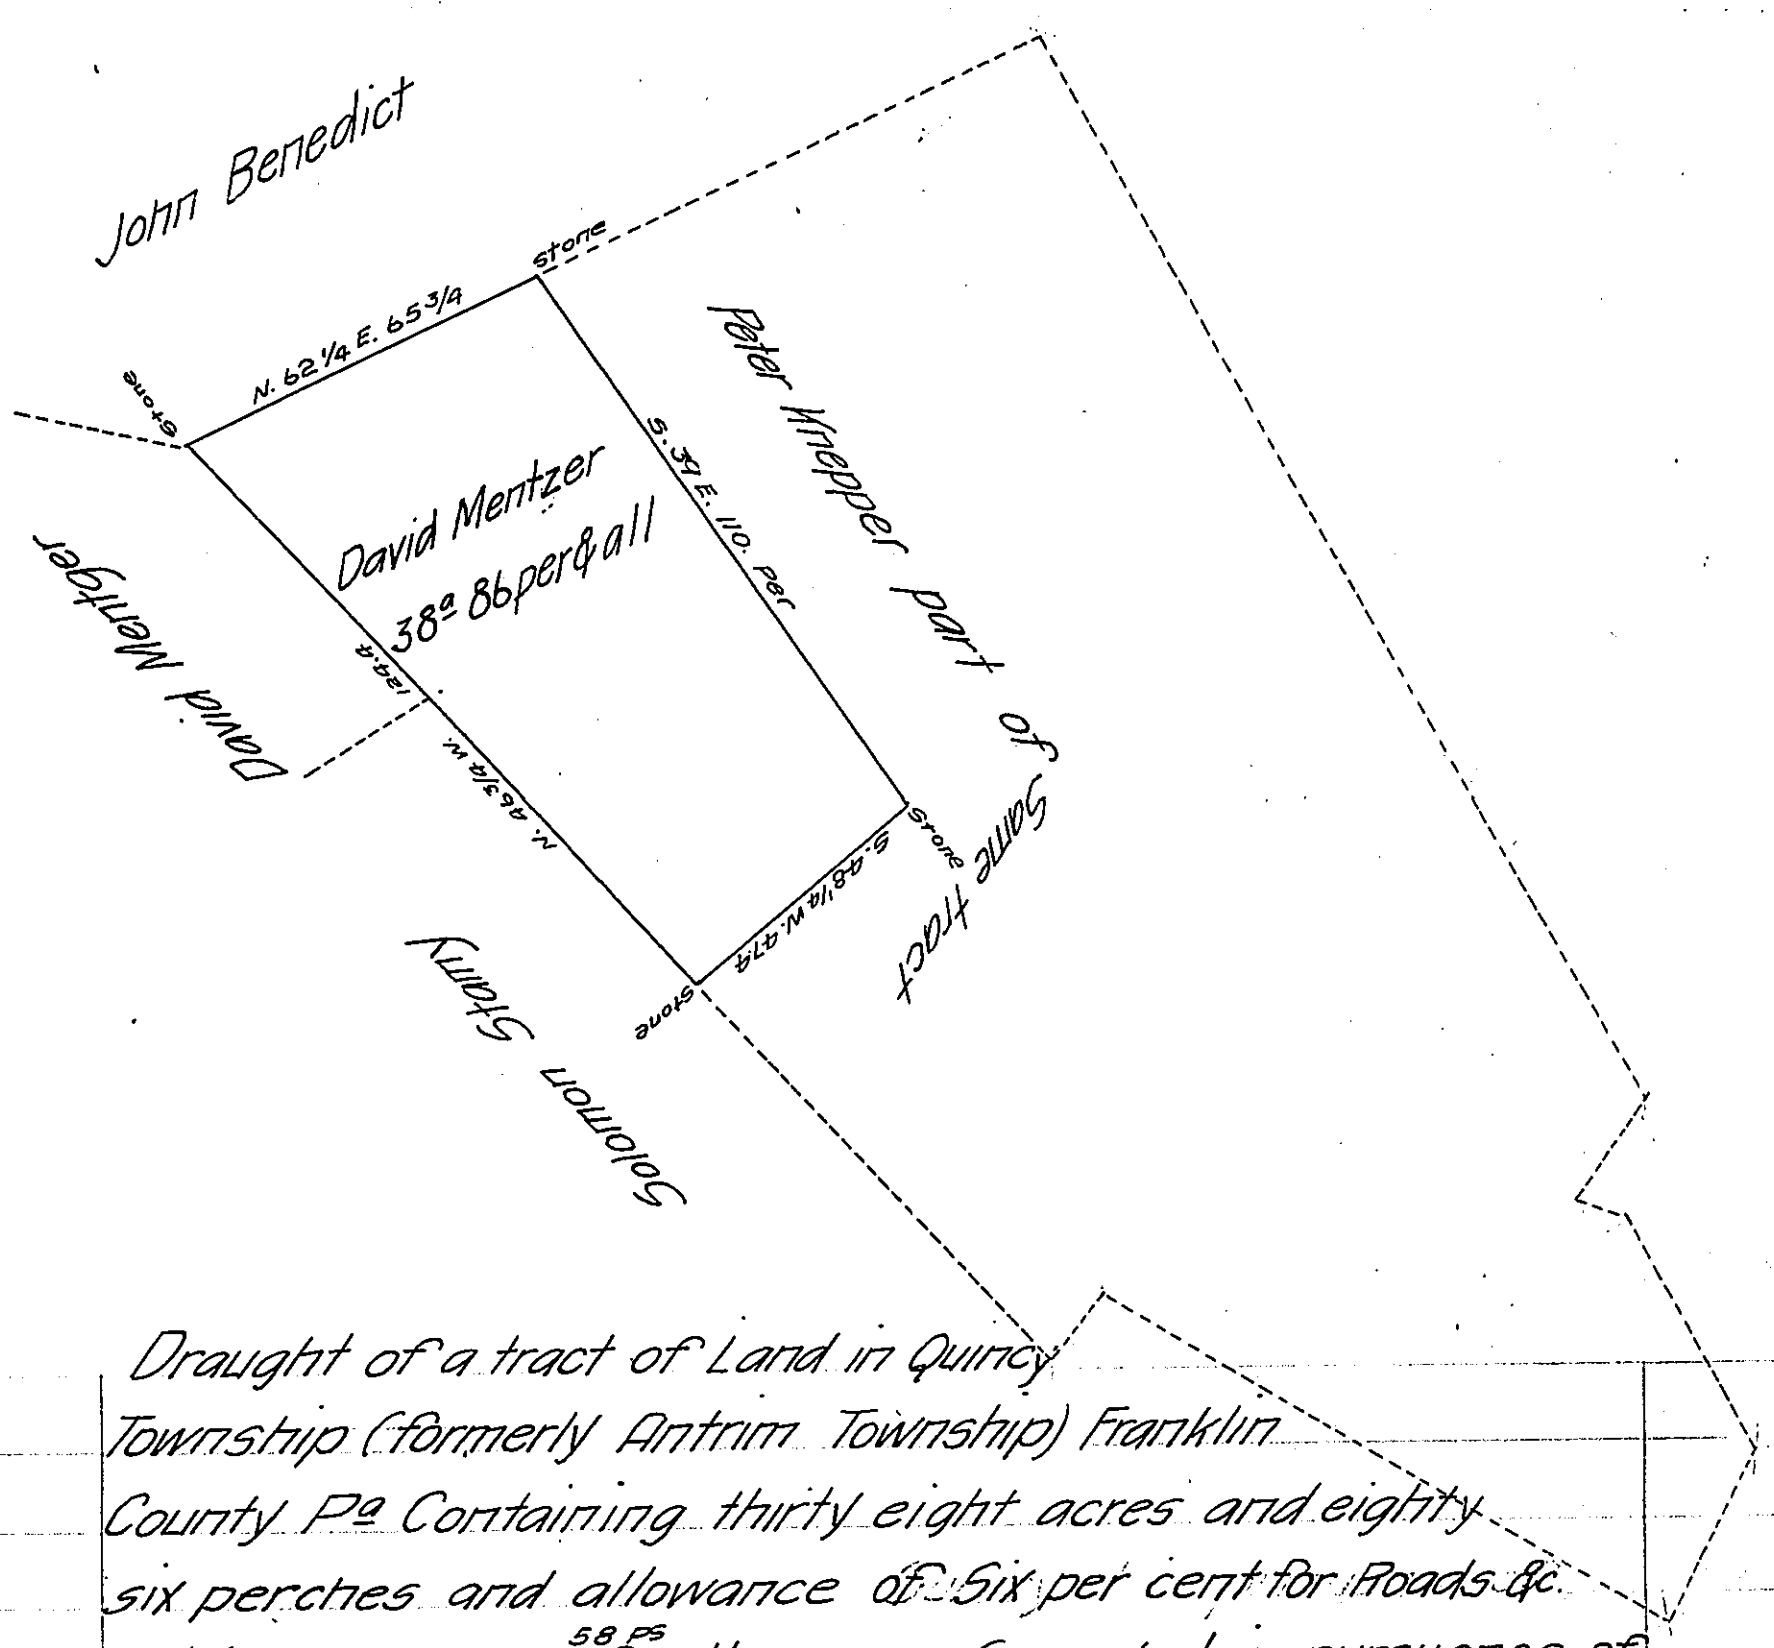

Draught of a tract of Land in Quincy Township (formerly Antrim Township) Franklin County Pa Containing thirty eight acres and eighty six perches and allowance of Six per cent for Roads &c. part of 190 acres ▲ 58 Ps & allowance Surveyed in pursuance of a Warrant granted to Adam Small dated October 9th 1765. Surveyed the above part for David Mentzer April 6th 1868

Emanuel Kuhn C. S.

To J. M. Campbell Esq
Surveyor General

IN TESTIMONY that the above is a copy of the original remaining on file in the Department of Internal Affairs of Pennsylvania, made conformably to an Act of Assembly approved the 16th day of February, 1833, I have hereunto set my Hand and caused the Seal of said Department to be affixed at Harrisburg, this twentieth day of March 1907

Isaac B. Brown

Secretary of Internal Affairs.