FORM NO. 1.

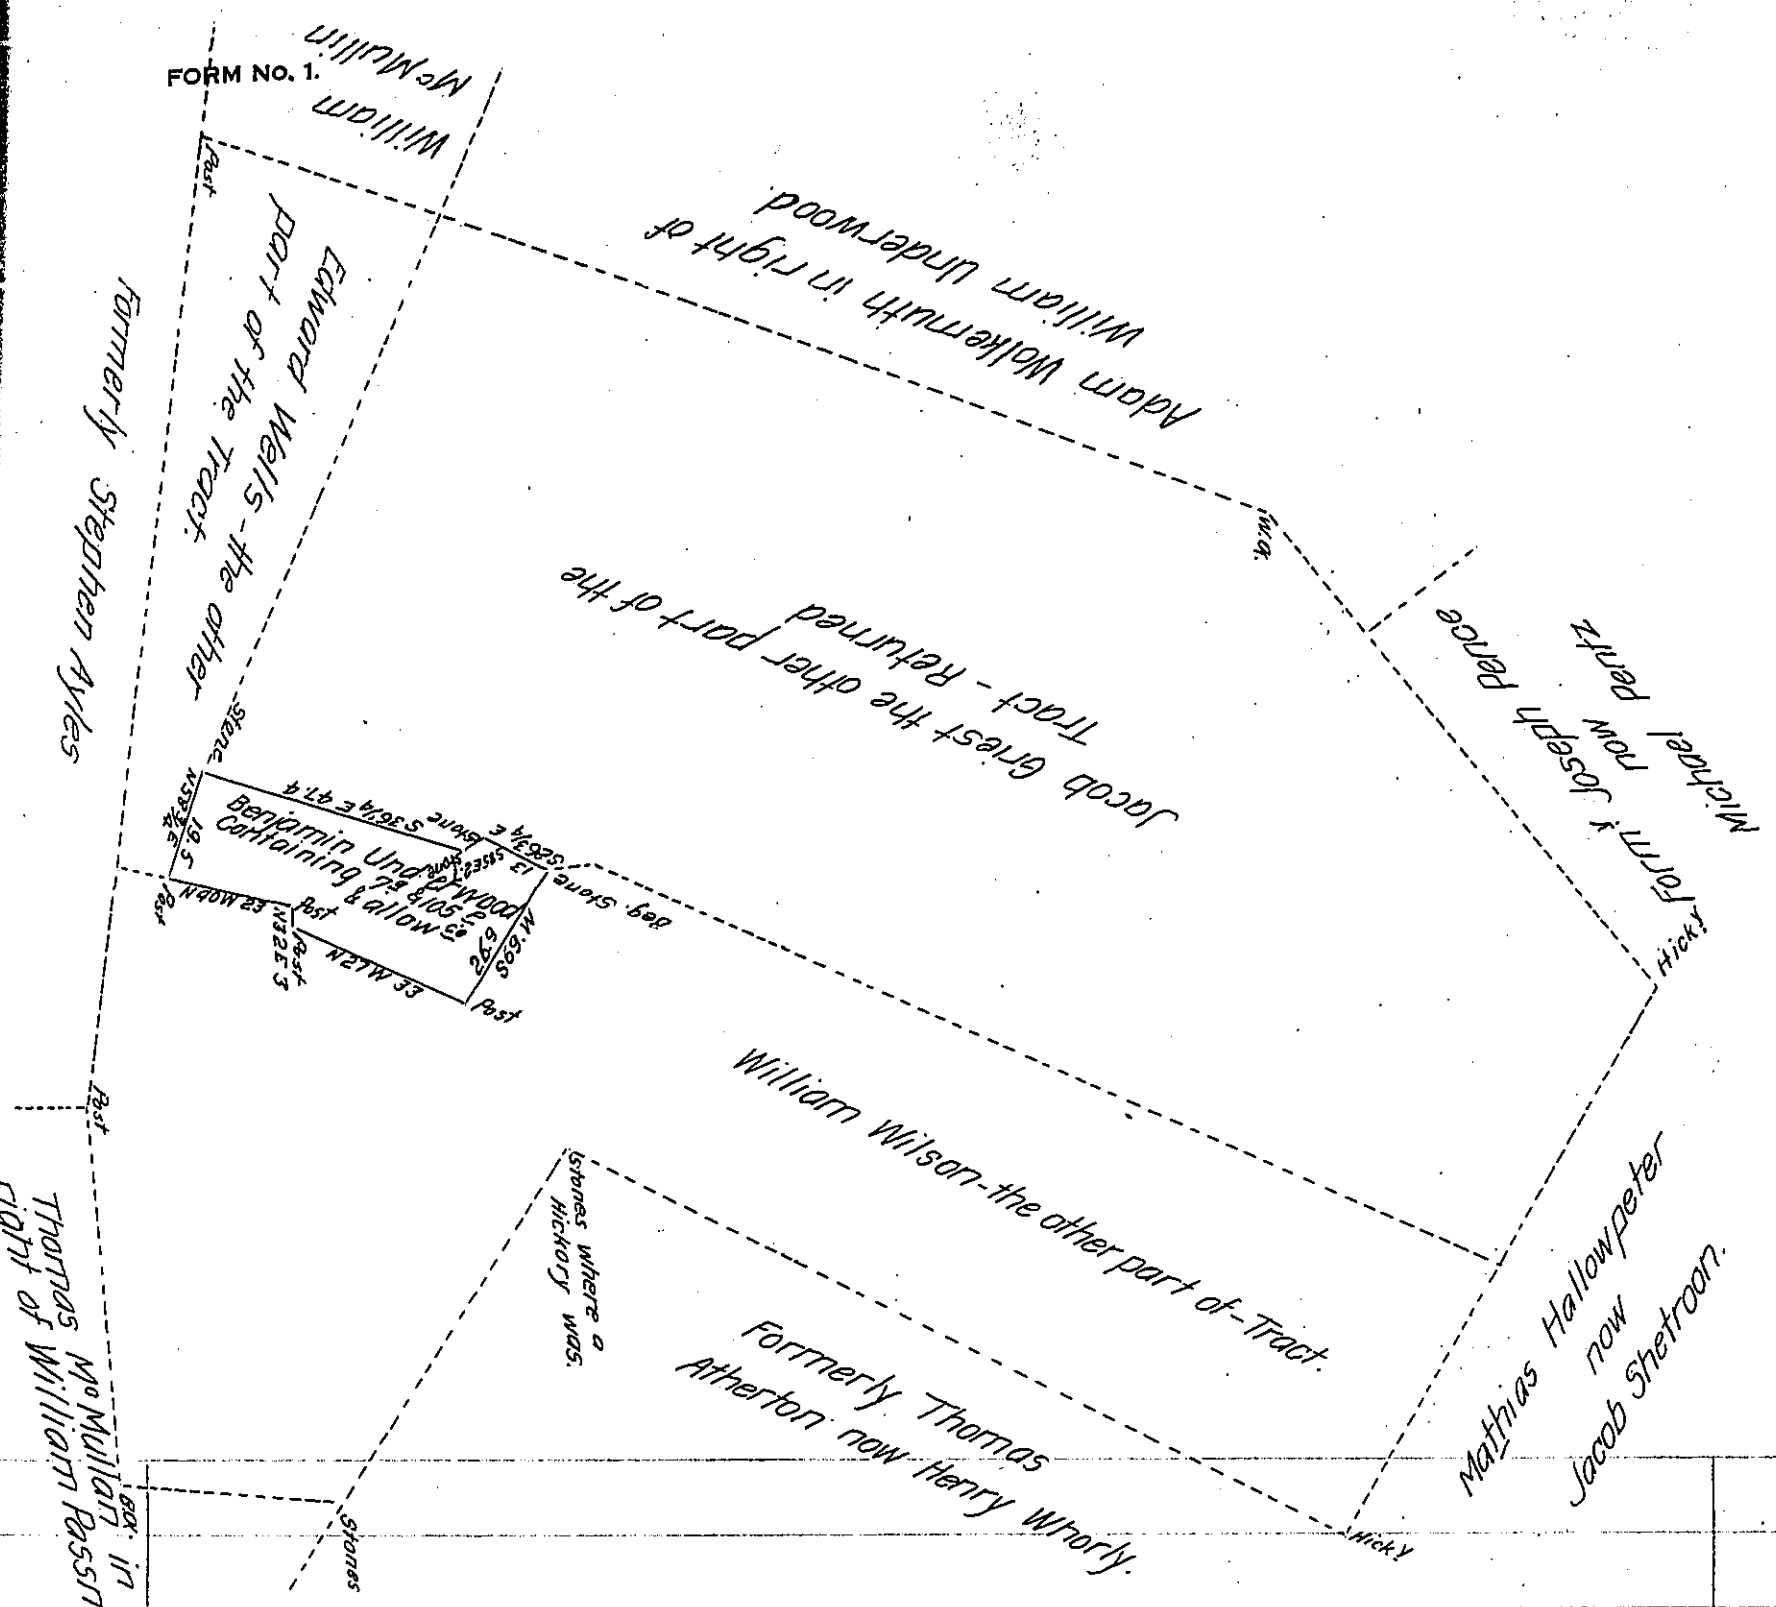

A Draught of a tract of land Situate in Warrington township York County - Containing within the black lines 7 a.s & 105 p.s and allowance. Being part of a larger Tract of 266½ a.s & Allowance. Originally Surveyed by Charles Lukens late D.S. on the 31st day of May 1768, in pursuance of a Warrant granted to Benjamin Underwood for 100 a.s dated the 9th day of November 1749. Resurveyed and divided off from the said larger Tract the 3d day of April 1818, at the request of the present owner Jacob Griest who desired the Same to be returned for confirmation.

To Jacob Spangler Esquire
Surveyor General.
Harrisburg.

P. Peter Spangler D.S.

IN TESTIMONY that the above is a copy of the original remaining on file in the Department of Internal Affairs of Pennsylvania, made comformably to an Act of Assembly approved the 16th day of February 1833, I have hereunto set my hand and caused the Seal of said Department to be affixed at Harrisburg, this Fifteenth *day of* March *1907*

Isaac B. Brown
Secretary of Internal Affairs.