FORM No. 1.

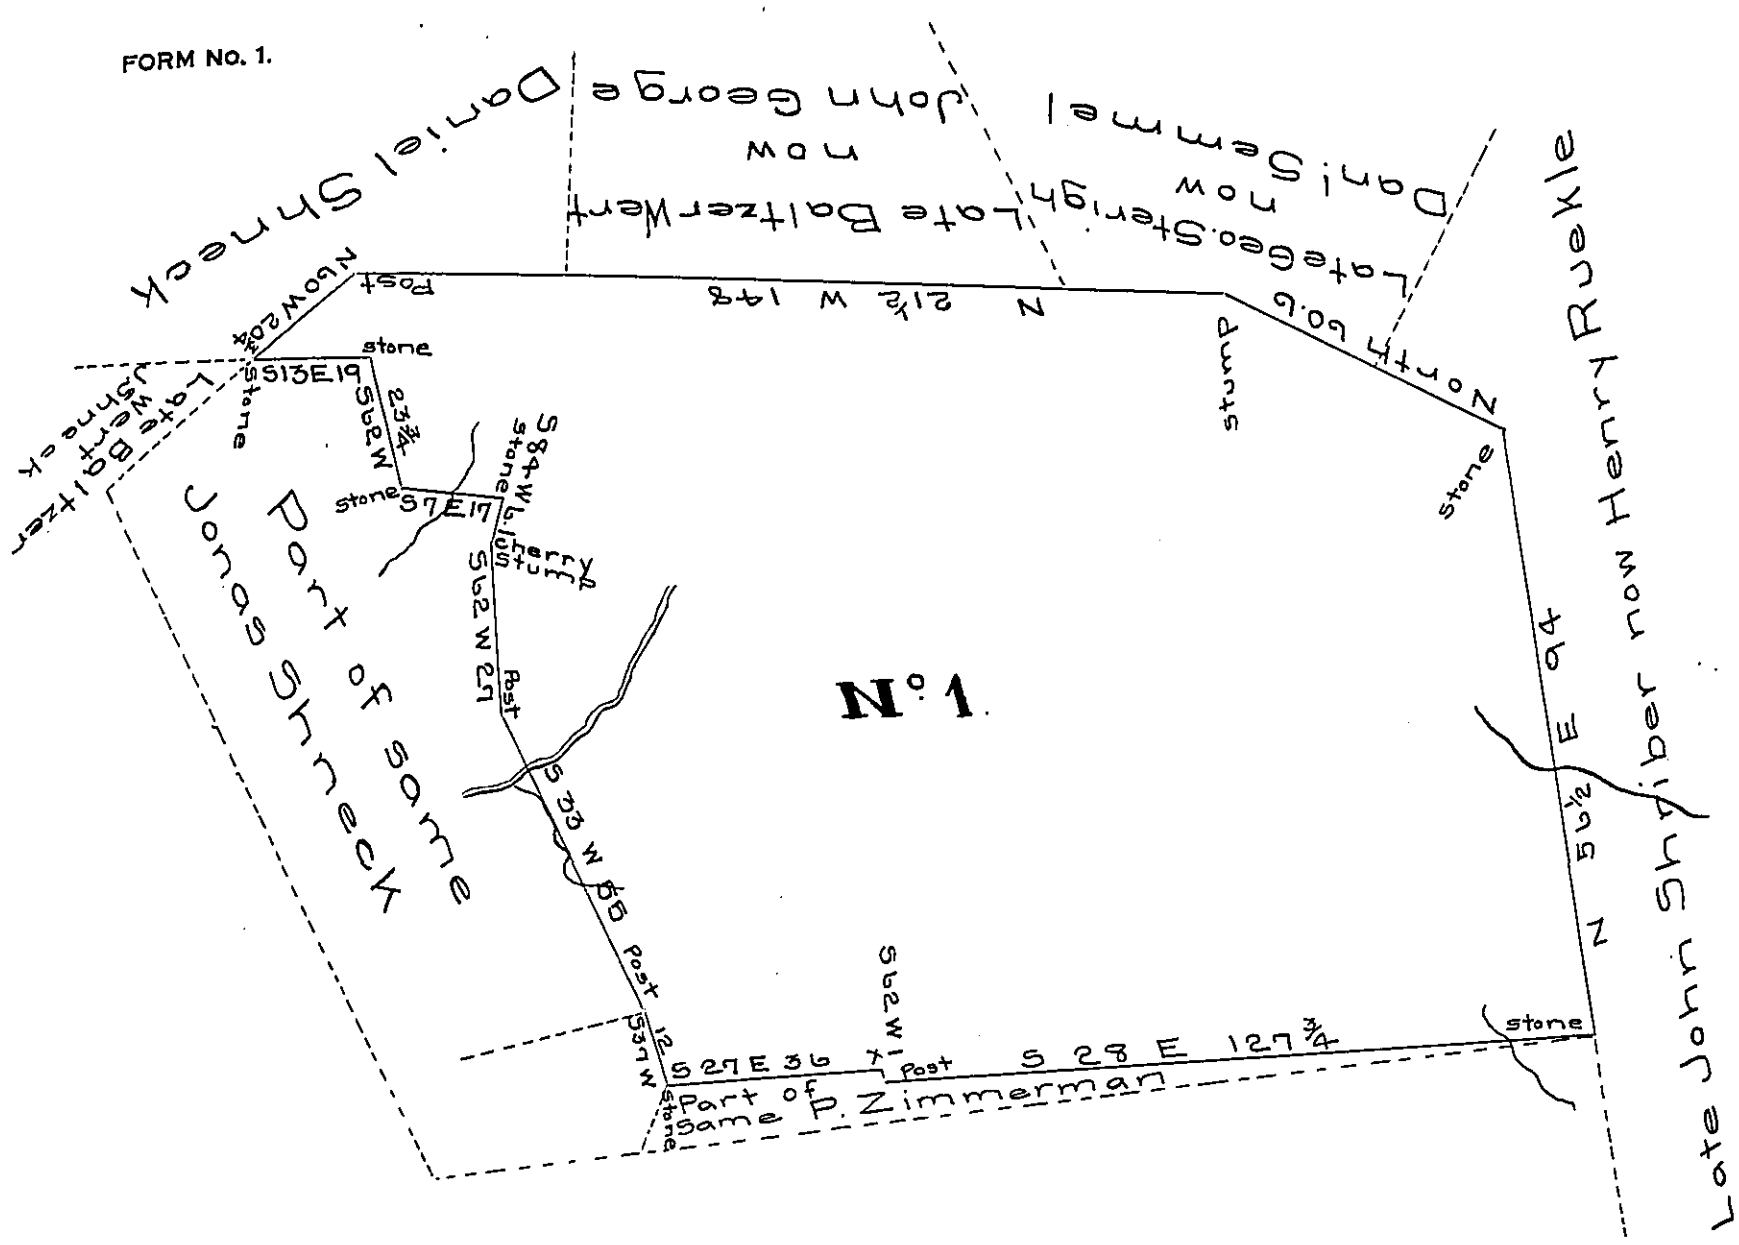

A draught of a tract of land situated in North Whitehall township Lehigh County containing one hundred and thirty six acres and thirty eight perches and the allowance of six per cent &c. being part of a larger tract originally surveyed to Philip Diehl by virtue of a warrant dated the 18th day of April A.D. 1753 then situated in Whitehall township Northampton County containing one hundred and ninety-one acres and one hundred and twenty six perches and the allowance of six per cent &c. Surveyed December 14th A.D. 1839 and returned for Henry Ruekle.

John Sherer D.S.

Jacob Sallade Esqr
S.G.

IN TESTIMONY that the above is a copy of the original remaining on file in the Department of Internal Affairs of Pennsylvania, made comformably to an Act of Assembly approved the 16th day of February 1833, I have hereunto set my hand and caused the Seal of said Department to be affixed at Harrisburg, this twentieth day of February 1907.

Isaac B. Brown
Secretary of Internal Affairs.