FORM No. 1.

Y. 35.

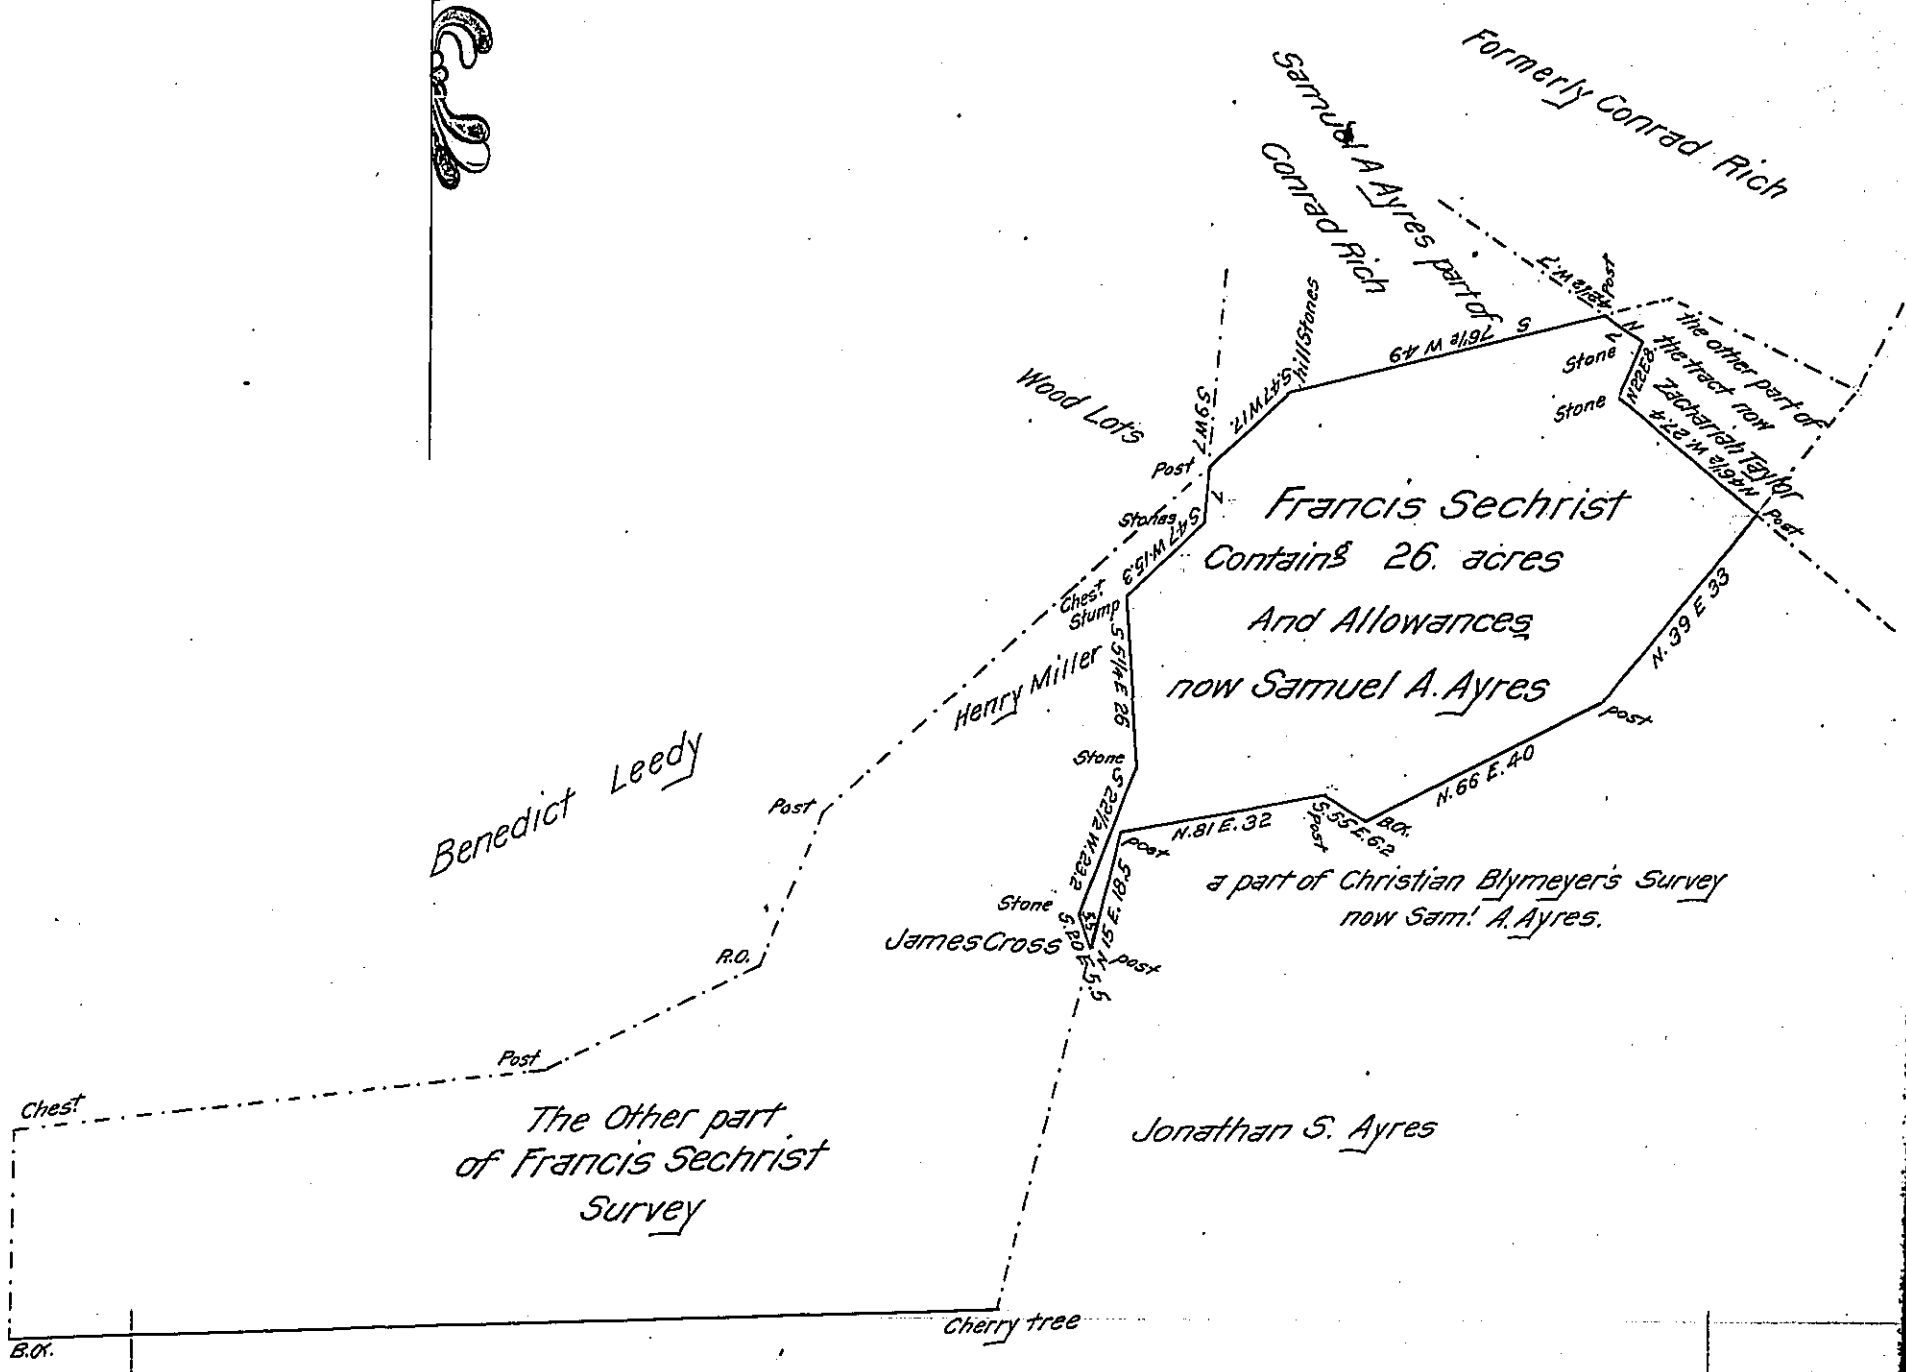

Martin Blymyer

A Draught of a Piece of Land Situate in York Township, in the County of York, Containing as above set forth 26as and Allowances &c. which is a part of 82½as which was Originally Surveyed, in pursuance of a Warrant for 100as dated the 30th April. A.D. 1765 granted to Francis Secrist &c.

Resurveyed the above on the 19th day of August. 1863, at the request of Samuel A. Ayres, the present Owner Who wishes to patent the Same. &c.

To J. P. Barr,
Surveyor General,
at Harrisburg, Pa

John Becker. S. V. R.
for Benjn. Leese. DeS

IN TESTIMONY that the above is a copy of the original remaining on file in the Department of Internal Affairs of Pennsylvania, made comformably to an Act of Assembly approved the 16th day of February 1833, I have hereunto set my hand and caused the Seal of said Department to be affixed at Harrisburg, this eighteenth day of January 1907.

Secretary of Internal Affairs.