FORM NO. 1.

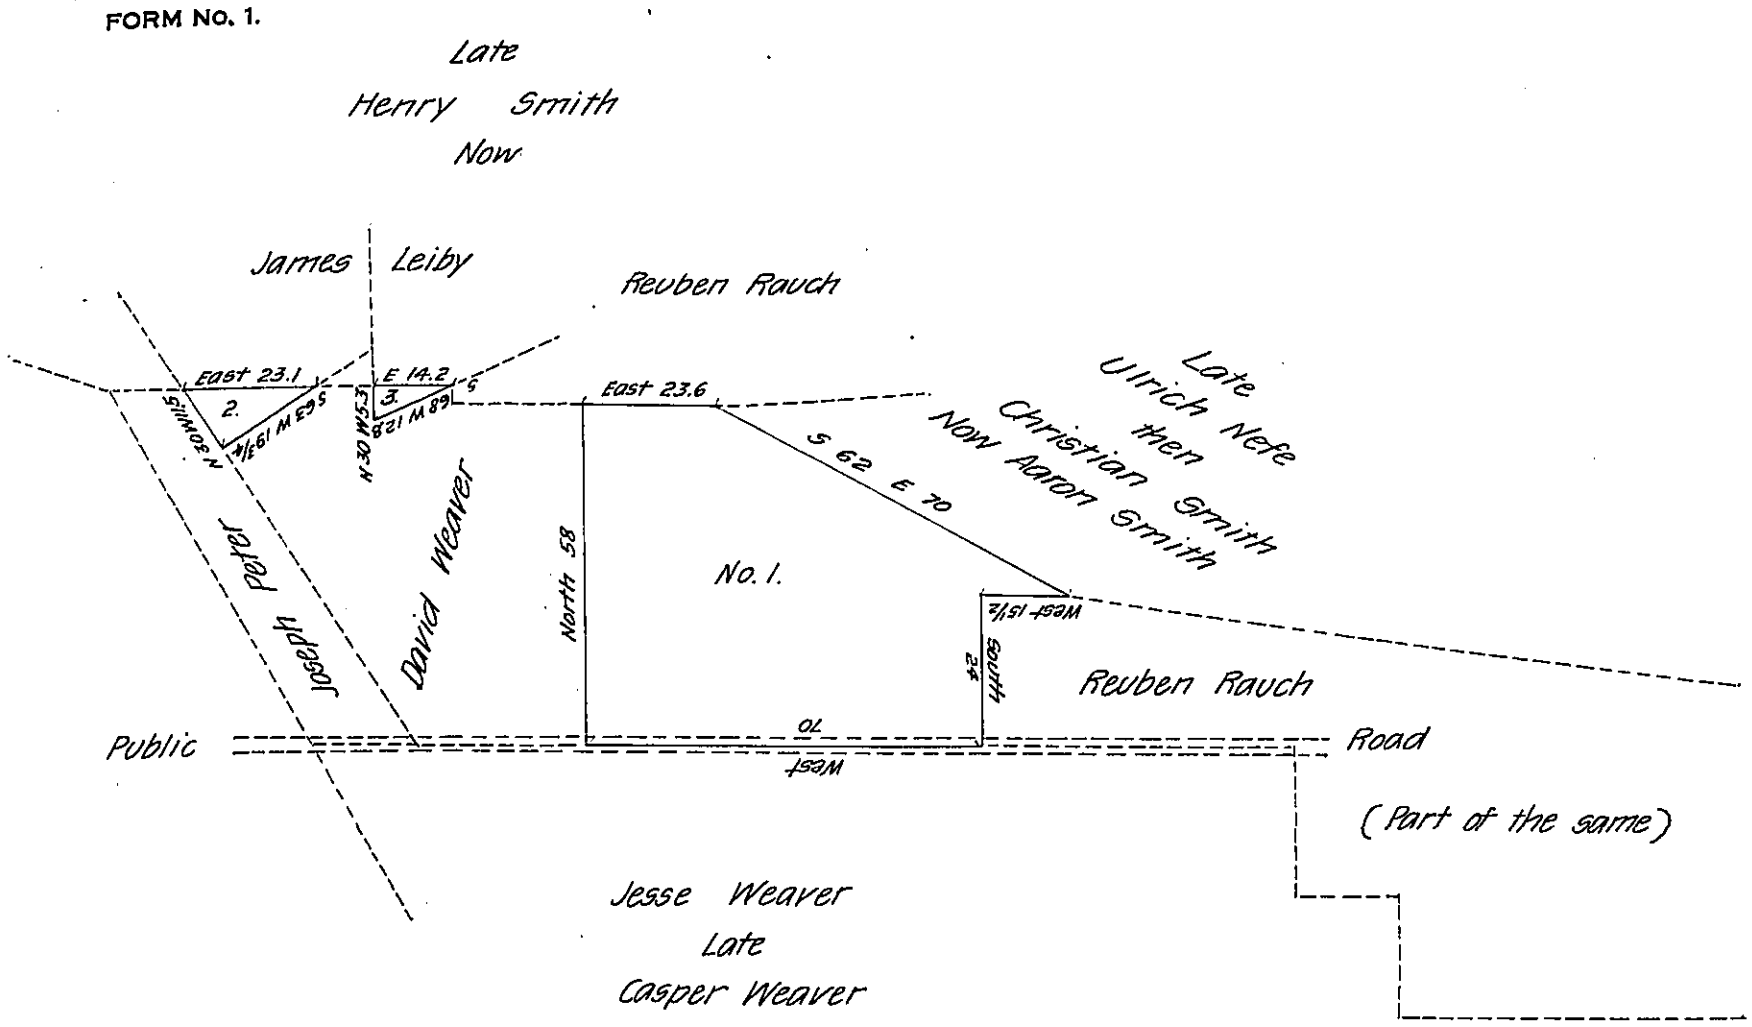


Draft of a tract of land situated in the township of Heidelberg & County of Lehigh Containing No. 1 Twenty Acres One hundred and nineteen perches & allowance; No. 2 One hundred and twenty perches & allowance; and No. 3 thirty-three perches & allowance; Altogether Twenty-one Acres One hundred and two perches and allowance of six per cent for roads &c. Surveyed No. 1 for Aaron Smith and Nos. 2 & 3 for James Leiby the 1st day of September A.D. 1871 being a part of a larger tract of One hundred and ten acres & thirty perches and allowance originally surveyed by Application No. — dated the 29th day of May A.D 1766 to Henry Smith

Geo. Blank C.S.

To J. M. Campbell Esq.

Surveyor General.

*IN TESTIMONY that the above is a copy of the original remaining on file in the Department of Internal Affairs of Pennsylvania, made comformably to an Act of Assembly approved the 16th day of February 1833, I have hereunto set my hand and caused the Seal of said Department to be affixed at Harrisburg, this* sixteenth *day of* March *1907*

Secretary of Internal Affairs.