FORM No 1.

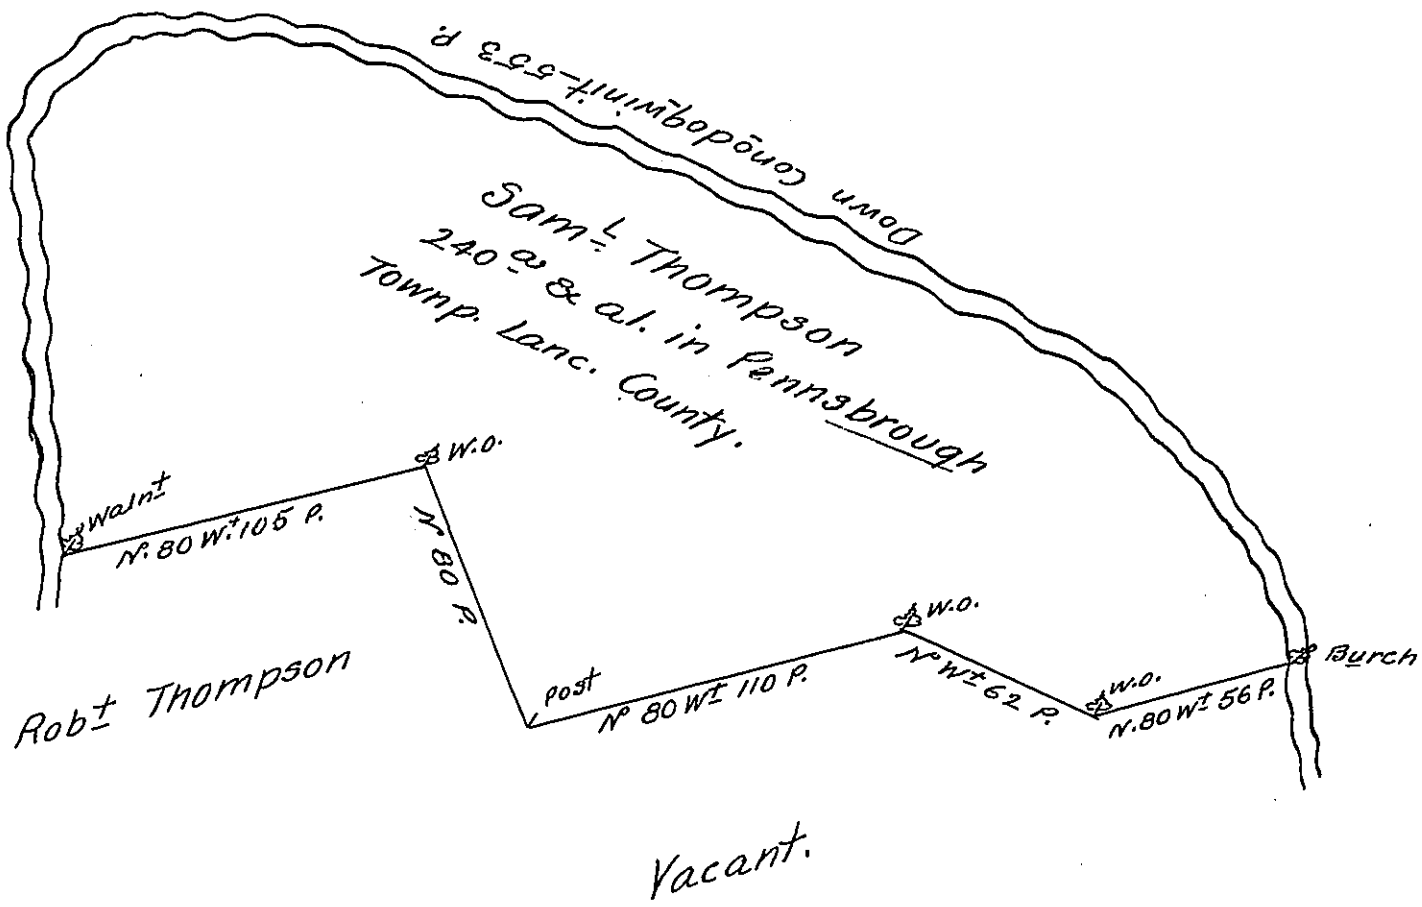

A Draught of Samuel Thompsons Land situate in Lancaster County Containing two hundred & forty acres & the allowance of Six ℔ Cent for Roads &c. By Virtue of the Hon'ble Proprietaries Warrt bearing date the Thirteenth day of May 1749.

Surveyd the second day of June 1749.

By Tho. Cookson, D.S.

To Mr Nicholas, Scull.

Surv. Genl.

IN TESTIMONY that the above is a copy of the original remaining on file in the Department of Internal Affairs of Pennsylvania, made conformably to an Act of Assembly approved the 16th day of February, 1833, I have hereunto set my Hand and caused the Seal of said Department to be affixed at Harrisburg, this Fifteenth *day of* March *1907.*

Isaac B. Brown

Secretary of Internal Affairs.