FORM No 1.

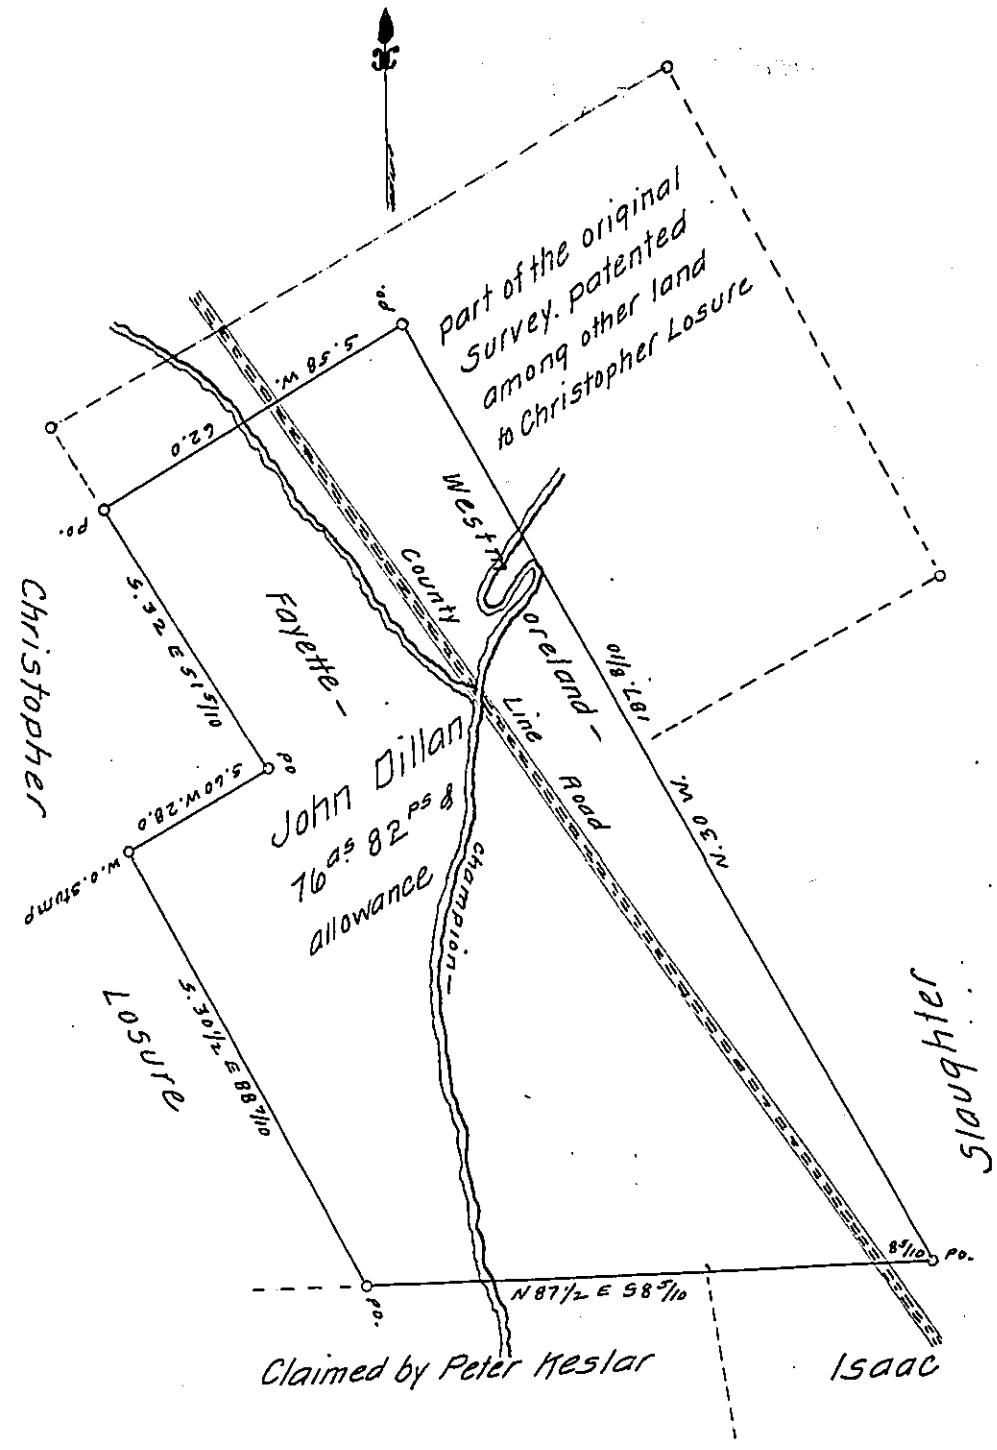

N.B. Some of the lines Measure longer to Reach the known Corners than called for by the original Survey. and the line bearing N 87½ E 98 5/10 adjoining land of Isaac Slaughter dec'd differs in degree and distance from the Original Survey. but there is a dividing lane between the tracts the greater part of the way along which this line was Run. and is said by Neighbours to be the original line. and there is no Controversy Respecting it or any other of the lines to my knoledge.

C. Fullwood D.S.

7th day of January 1833.

Surveyed the above Piece of land at the Request of John Dillan. a part of which is situated - Donegal township Westd County and a part in Saltlick township Fayette County. the dwelling being in Westmoreland County. Containing Seventy six acres & Eighty two perches and the usual Allowance of Six Pr Ct for Roads &c. the same being part of a tract of land Surveyed the 13th October 1774 by Isaac Meason. assest to Captn Wm. Thompson. In Pursuance of a Warrant granted to John Wetzler dated 22 october 1773. then Situated in Fairfield township Westmoreland County.

To Jacob Spangler Esquire
Surveyor Genl Com. Pa.

C. Fullwood. D. S.

IN TESTIMONY that the above is a copy of the original remaining on file in the Department of Internal Affairs of Pennsylvania, made conformably to an Act of Assembly approved the 16th day of February, 1833, I have hereunto set my Hand and caused the Seal of said Department to be affixed at Harrisburg, this twenty third day of May 1907.

Henry Houck

Secretary of Internal Affairs.