FORM No 1.

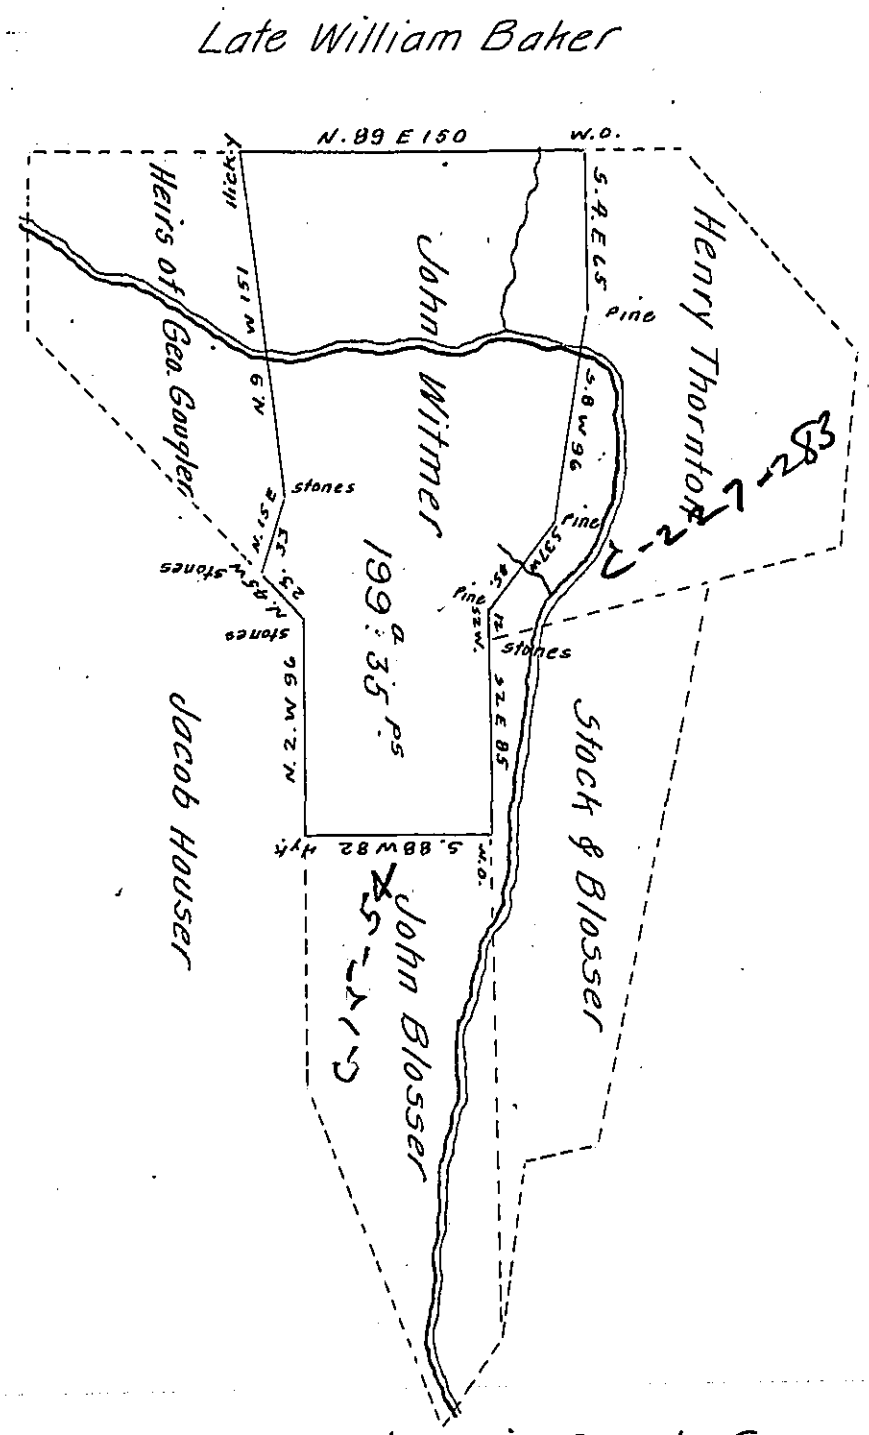

Situate in Chapman township Union County Surveyed the 18th day of June A. Dom. 18(6b1.)9 for John Witmer Containing One hundred & Ninety Nine Acres and thirty five perches with the Usual Allowance of Six pr Cent &c. It being part of a tract of land which was Surveyed the — March A. Dom. 1773 pr William Maclay Esq. then Deputy Surveyor for Casper Ebaw in pursuance of his * Warrant bearing date the 15th day of June A. Dom 1768. Containing 338 Acres with the Usual Allowance &c.

To Gabriel Hiester Esqr
Surveyor General Penna

pr Jno Hayes D.S.

* say Application No 5047 dated as above.

IN TESTIMONY that the above is a copy of the original remaining on file in the Department of Internal Affairs of Pennsylvania, made conformably to an Act of Assembly approved the 16th day of February, 1833, I have hereunto set my Hand and caused the Seal of said Department to be affixed at Harrisburg, this seventeenth day of July 1907

Henry Houck.

Secretary of Internal Affairs.