FORM No. 1.

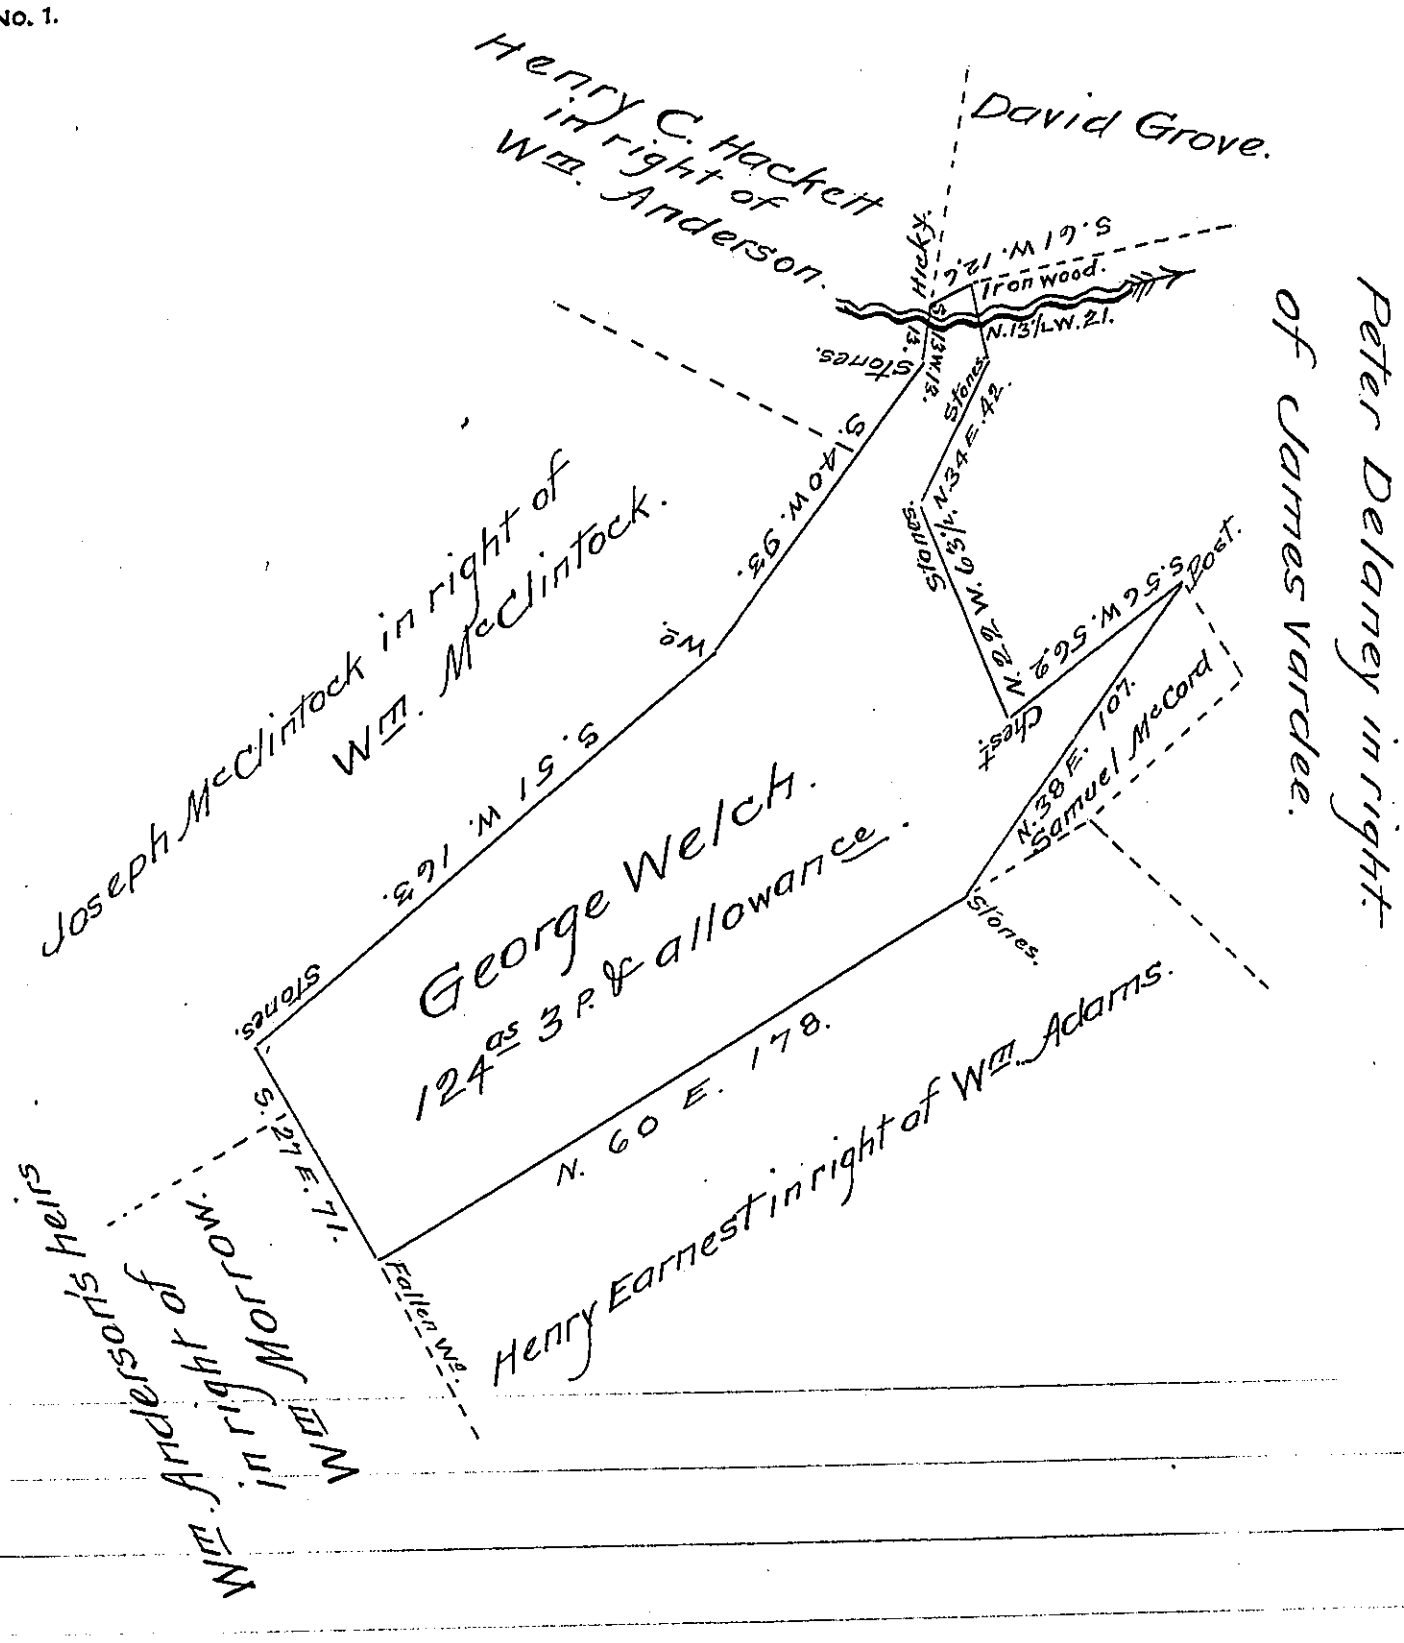

Draught of a tract of land situate in Toboyne Township Perry County Containing One hundred twenty four acres three perches & allowance of six per cent for roads &c. Resurveyed May the 11th 1832 In pursuance of a warrant granted to George Welch Dated March the 15th 1775 for 100 as and is now owned by David Grove.

Jacob Spangler Esq. Surveyor General of Pa. } Pr. Wm. Wilson D.S.

IN TESTIMONY that the above is a copy of the original remaining on file in the Department of Internal Affairs of Pennsylvania, made comformably to an Act of Assembly approved the 16th day of February 1833, I have hereunto set my hand and caused the Seal of said Department to be affixed at Harrisburg, this seventeenth *day of* July *1907.*

Henry Hoch

Secretary of Internal Affairs.