FORM No. 1.

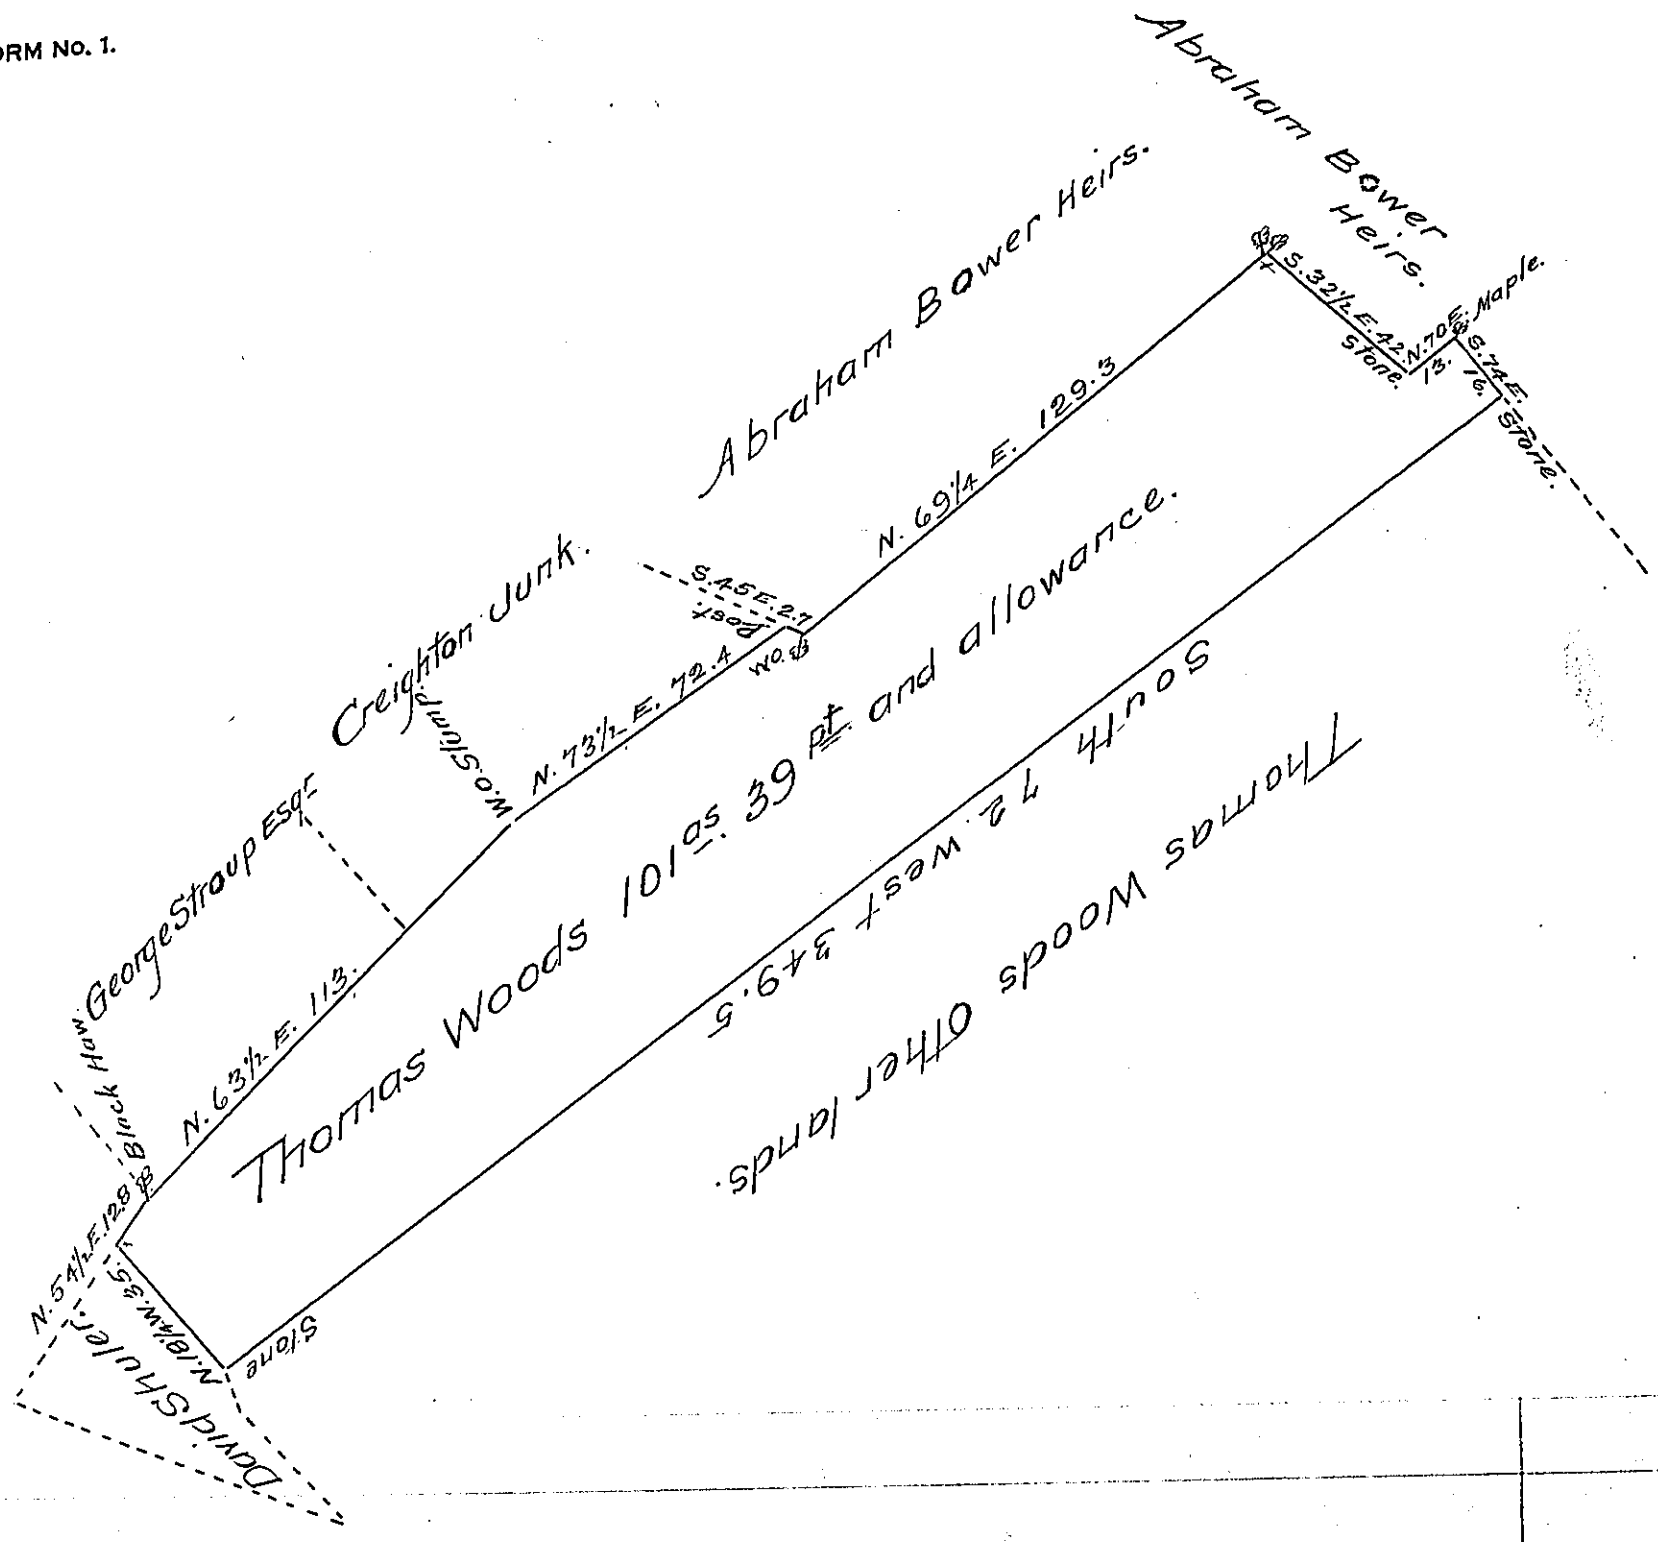

Draught of a tract of land situate in Jackson Township Perry County Containing 101 acres 39 perches and allowance of six per cent for roads &c. being part of a tract of land Surveyed august 22nd. 1797 on a warrant of 100 as granted to Robert Adams dated March 2nd. 1775 and said to Contain 99 as 60 Pts. Surveyed the above part for Patenting for Thomas Woods October 8th. 1856.

per James Woods C.S.

To J. Porter Brawley Esqr.
Surveyor General of Penna.

IN TESTIMONY that the above is a copy of the original remaining on file in the Department of Internal Affairs of Pennsylvania, made comformably to an Act of Assembly approved the 16th day of February 1833, I have hereunto set my hand and caused the Seal of said Department to be affixed at Harrisburg, this eighth *day of* July *1907.*

Henry Houck,

Secretary of Internal Affairs.