FORM NO. 1.

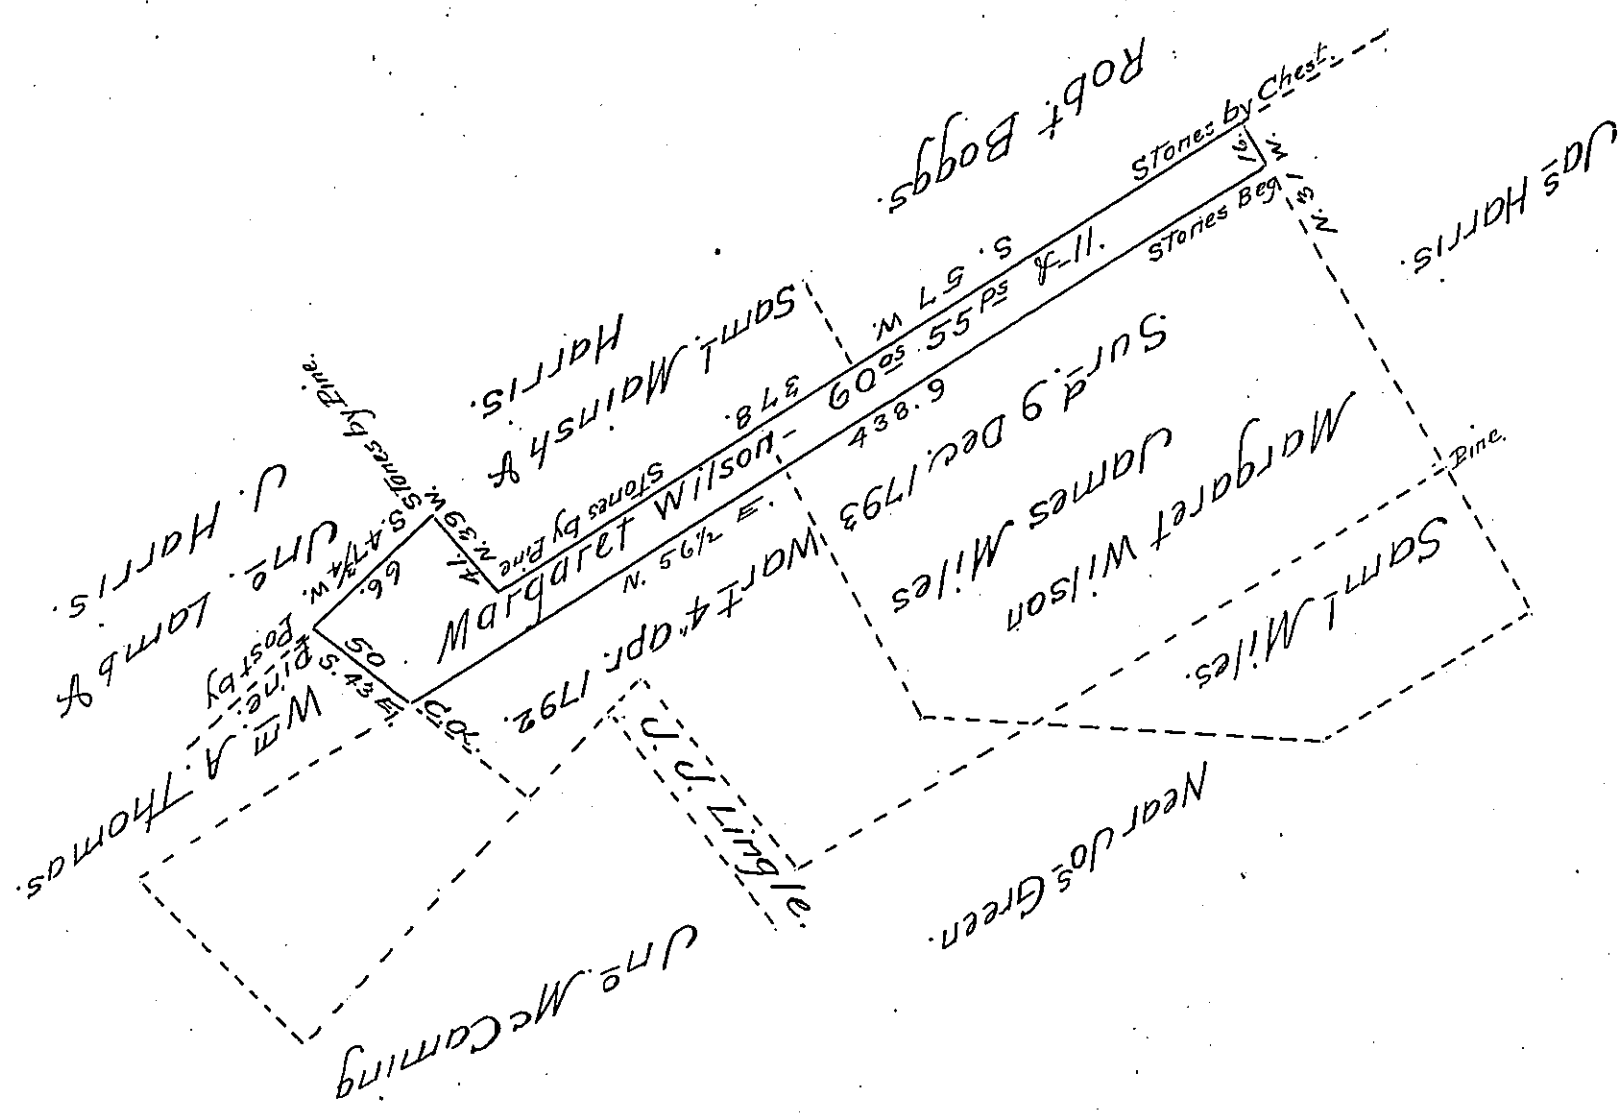

A tract of land situated in Walker township - Now Marion township Centre County, Containing sixty acres & fifty five Perches and the Allowance &c. — Resurveyed for C. & J. Curtin the 28th. day of May 1855 On Order of the Board of Property Dated the 3d day of January 1855 On a Warrant granted to Margaret Wilson Dated the 19th. day of March 1799

Henry P. Trexlyulny
County Surveyor

To J. Porter Brawley Esqr.
Surveyor General.

Note — The doted lines shew a survey made for James Miles, and also they shew the Original - location of Margaret Wilson.

H. P. Trexlyulny C.S.

IN TESTIMONY that the above is a copy of the original remaining on file in the Department of Internal Affairs of Pennsylvania, made comformably to an Act of Assembly approved the 16th day of February 1833, I have hereunto set my hand and caused the Seal of said Department to be affixed at Harrisburg, this twenty fourth *day of* June *1907.*

Henry Houck

Secretary of Internal Affairs.