FORM No. 1.

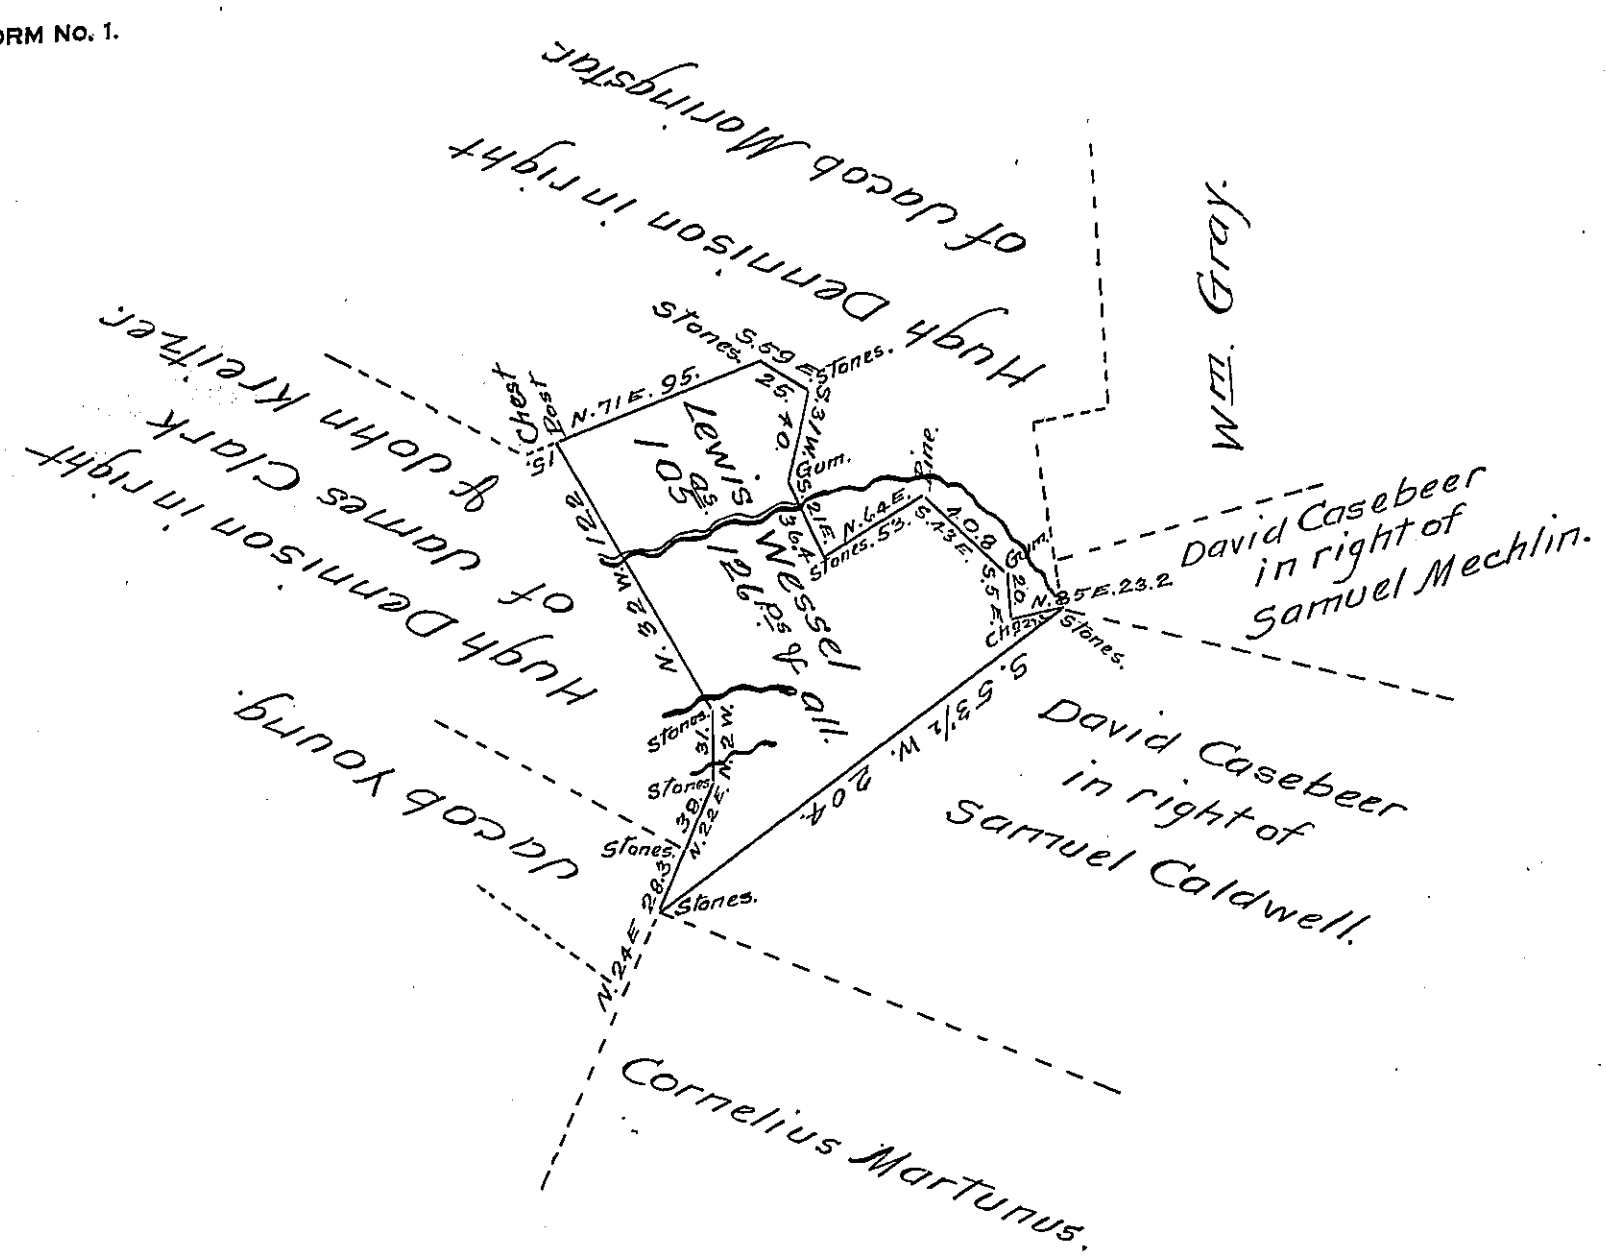

Situate on the waters of Coxes creek in Somerset Township Somerset County containing one hundred & five acres & one hundred & twenty six perches & allowance. Surveyed this 17th. day of April A.D. 1855 in pursuance of a warrant dated the 30th. day of December A.D. 1854 granted to the said Lewis Wessel for 100 ps., is now returned this 21st day of ~~August~~ July 1856

Pr. Martin Meyer Dep. Surveyor for Som. Co.

To J. Porter Brawley Esq. Surveyor General.

IN TESTIMONY that the above is a copy of the original remaining on file in the Department of Internal Affairs of Pennsylvania, made comformably to an Act of Assembly approved the 16th day of February 1833, I have hereunto set my hand and caused the Seal of said Department to be affixed at Harrisburg, this eleventh *day of* June *1907.*

Henry Houck.

Secretary of Internal Affairs.