FORM No 1.

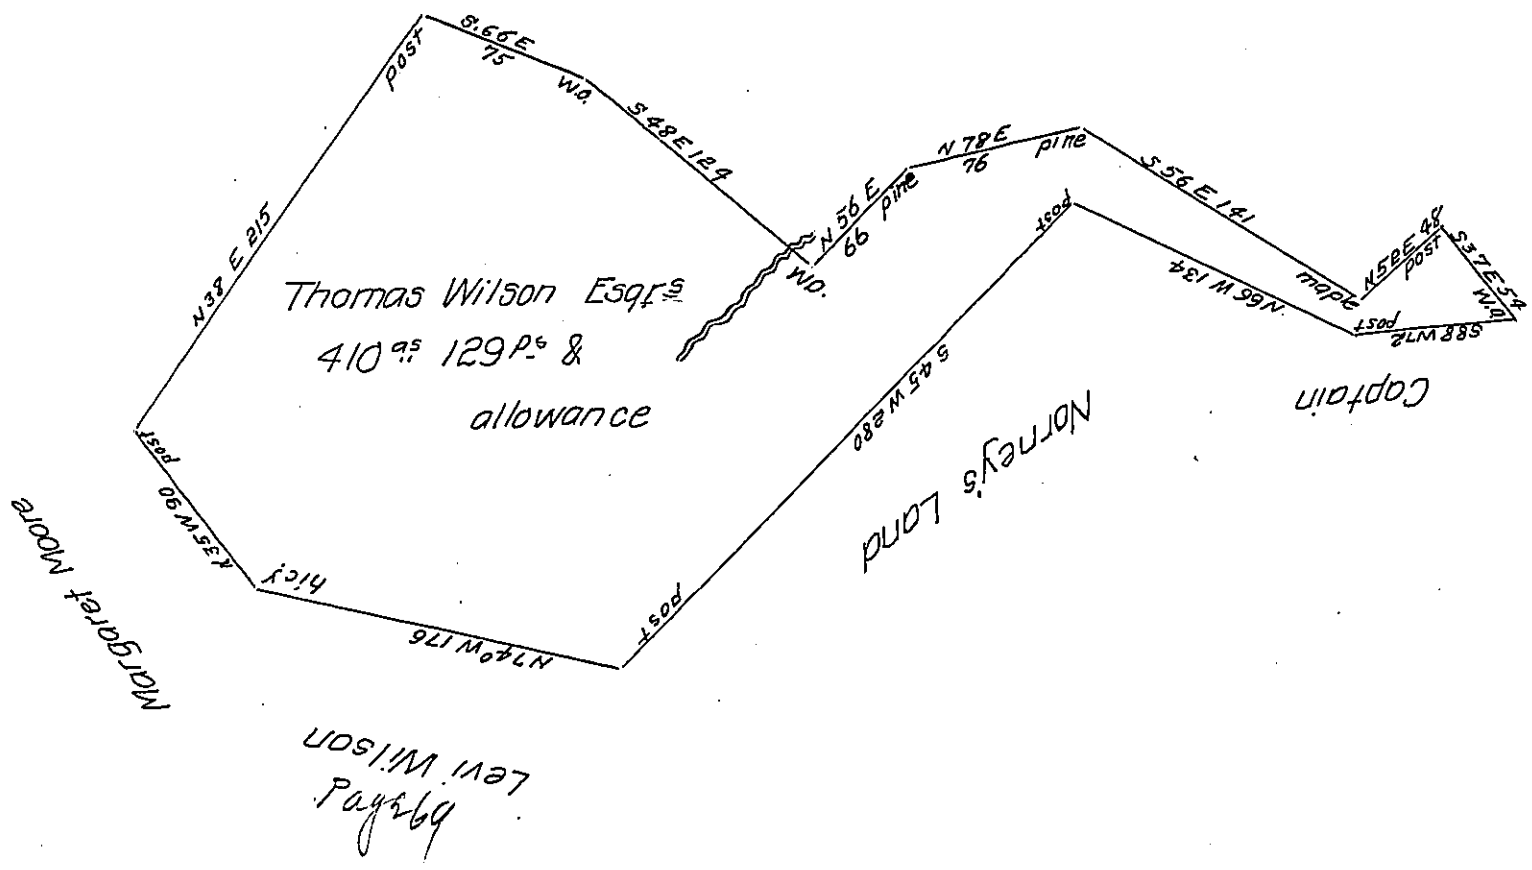

In pursuance of a Warrant dated the 8th day of May 1794. Surveyed the 9th day of February 1796 for Thomas Wilson Esquire the above described Tract of land Situate in Hopewell —— Huntington County Containing Four hundred ten Acres one hundred twenty nine perches and allowance of Six per Cent &C.

Daniel Brodhead Esquire — John Canan D.S.

Surveyor General.

Now Lincoln Township.

IN TESTIMONY that the above is a copy of the original remaining on file in the Department of Internal Affairs of Pennsylvania, made conformably to an Act of Assembly approved the 16th day of February, 1833, I have hereunto set my Hand and caused the Seal of said Department to be affixed at Harrisburg, this Ninth *day of* July *1907.*

Henry Houck

Secretary of Internal Affairs.