FORM No 1.

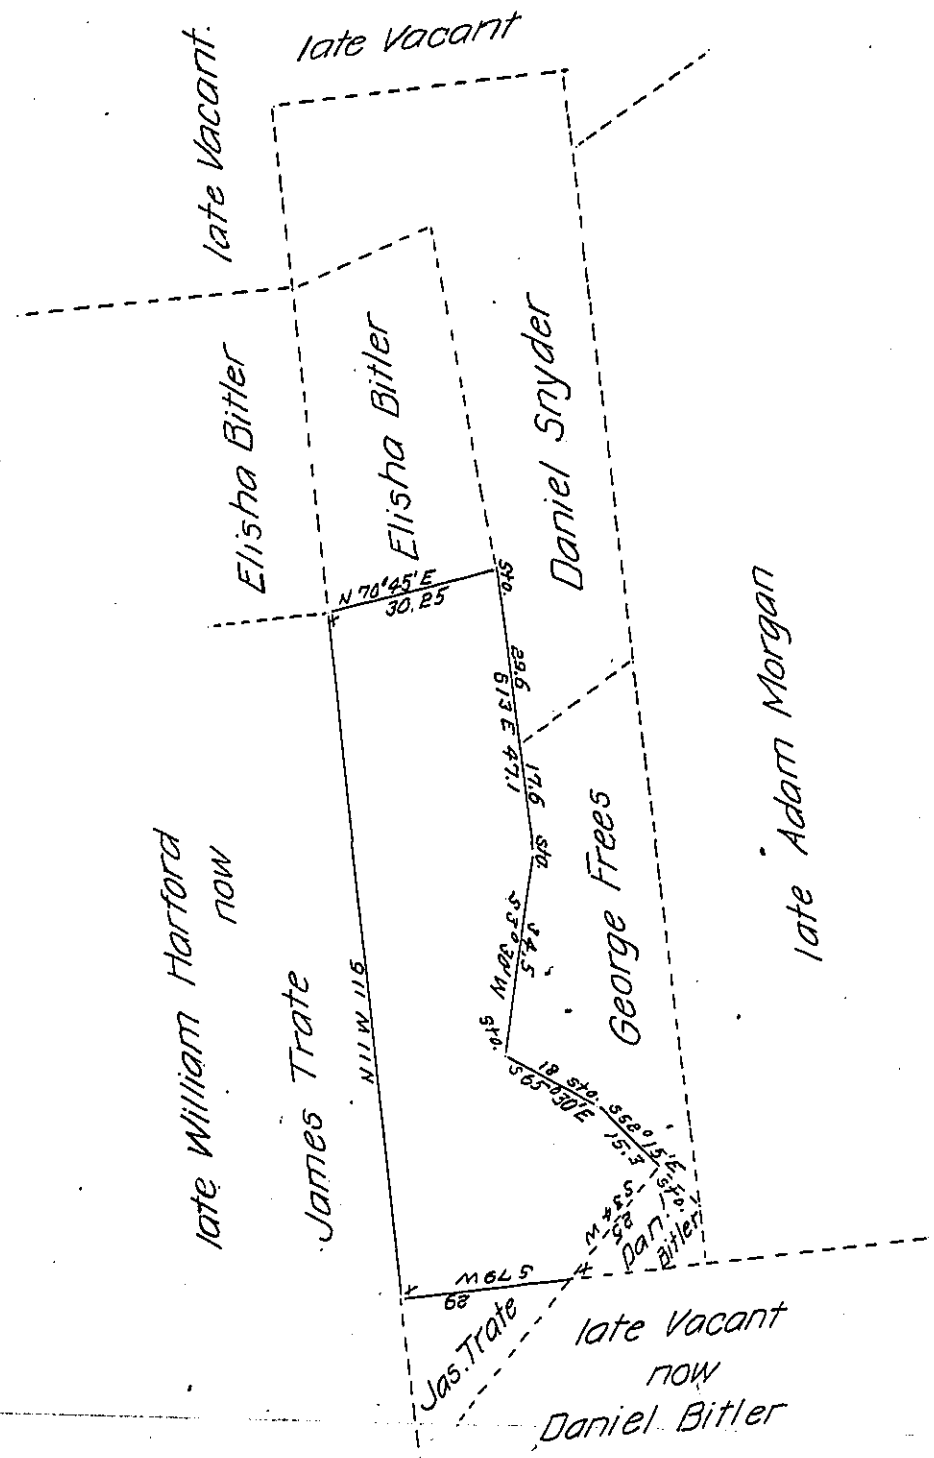

Draft of a tract of land situate in Robeson Township, in the County of Berks containing Twenty Two acres, Two perches, and allowance of six per cent for roads, &c., surveyed for James Trate the Eighteenth day of May 1865 being part of a large tract of Fifty four acres One quarter fourteen perches, and allowance, originally surveyed in pursuance of a warrant granted to Jacob Wiler dated the 6th day of March 1749.

To the Hon

J.M. Campbell

Surveyor General.

p Daniel S. Zacharias

C.S.

IN TESTIMONY that the above is a copy of the original remaining on file in the Department of Internal Affairs of Pennsylvania, made conformably to an Act of Assembly approved the 16th day of February, 1833, I have hereunto set my Hand and caused the Seal of said Department to be affixed at Harrisburg, this Fifteenth day of July 1907

Henry Houck

Secretary of Internal Affairs.