FORM NO 1.

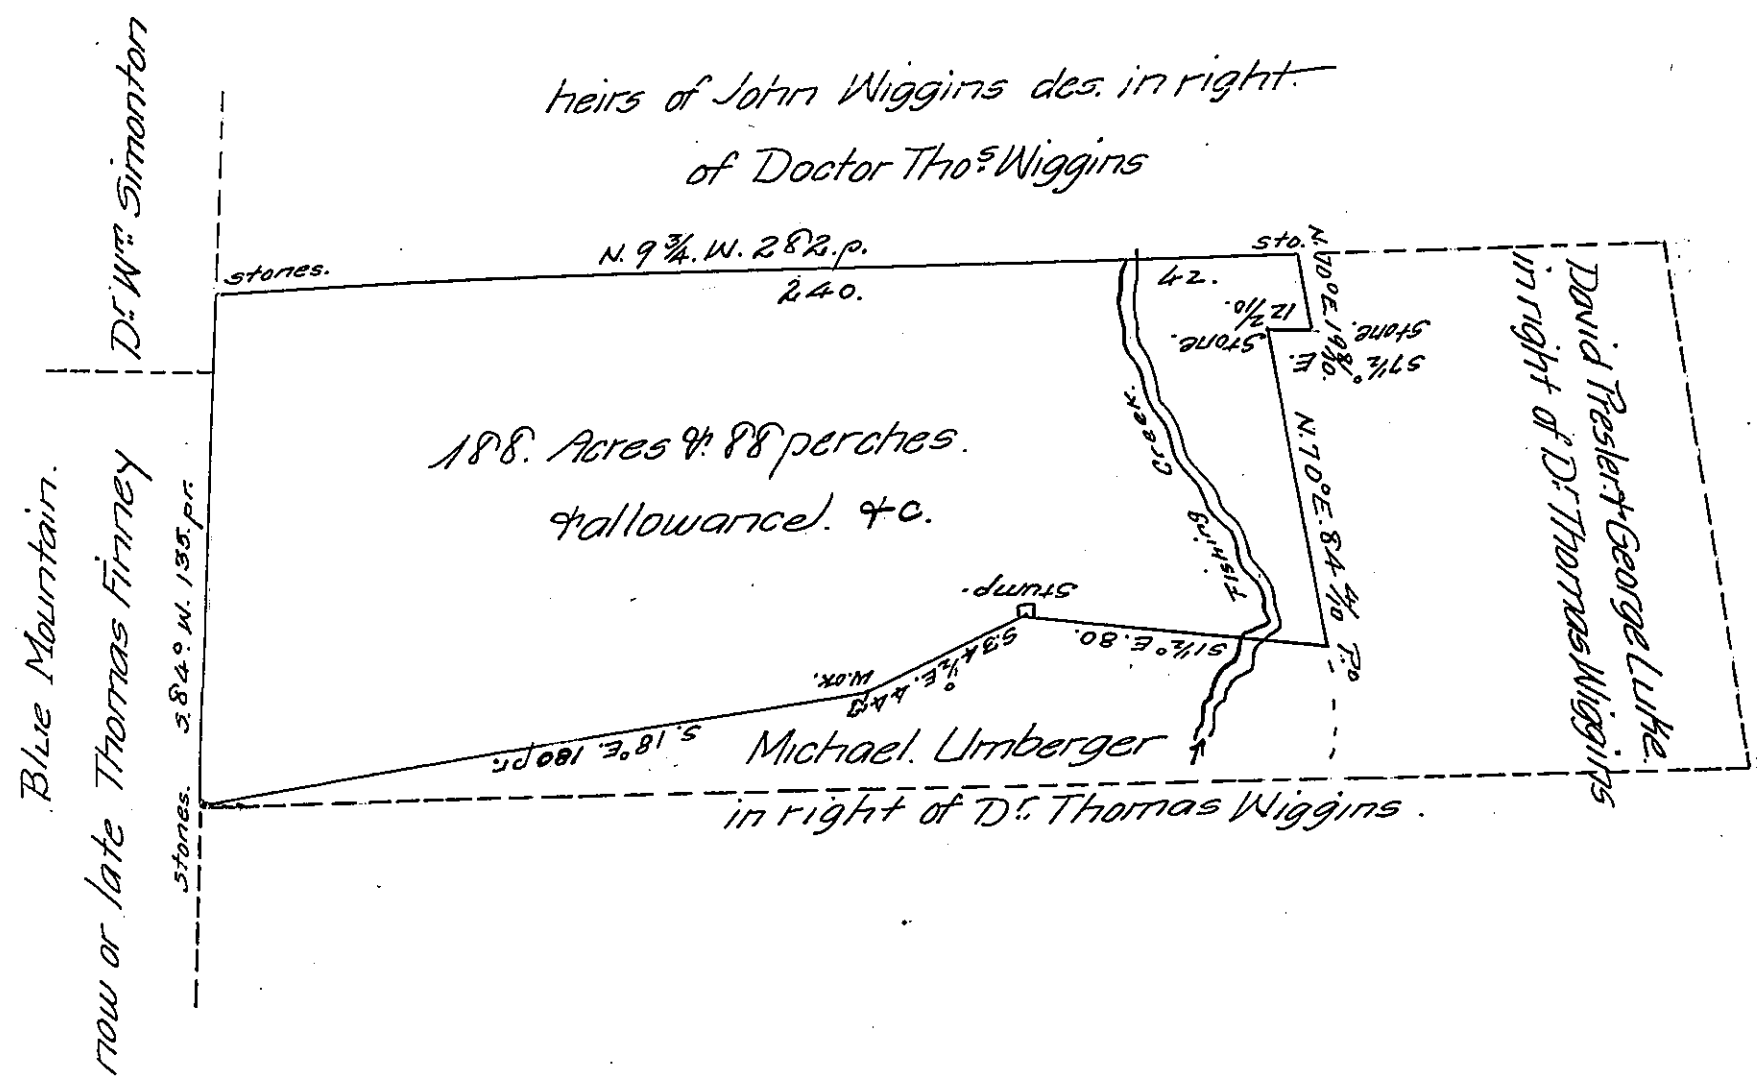

Surveyed March 6th 1845 for the Executors of John Wiggins des. the above described tract of land containing one hundred and eighty eight acres and eighty eight perches with the Allowance of Six per cent for roads &c being part of a larger tract of land, granted to Doctor Thomas Wiggins by his Warrant dated the 21st day of August, 1792. situate in Fishing Creek Valley, Middle Paxton, township Dauphin County.

Joseph Gray. D. S.

To Jacob Sallade Esq.
Surveyor General.

IN TESTIMONY that the above is a copy of the original remaining on file in the Department of Internal Affairs of Pennsylvania, made conformably to an Act of Assembly approved the 16th day of February, 1833, I have hereunto set my Hand and caused the Seal of said Department to be affixed at Harrisburg, this twenty-second *day of* July, *1907.*

Henry Houck

Secretary of Internal Affairs.