FORM NO 1.

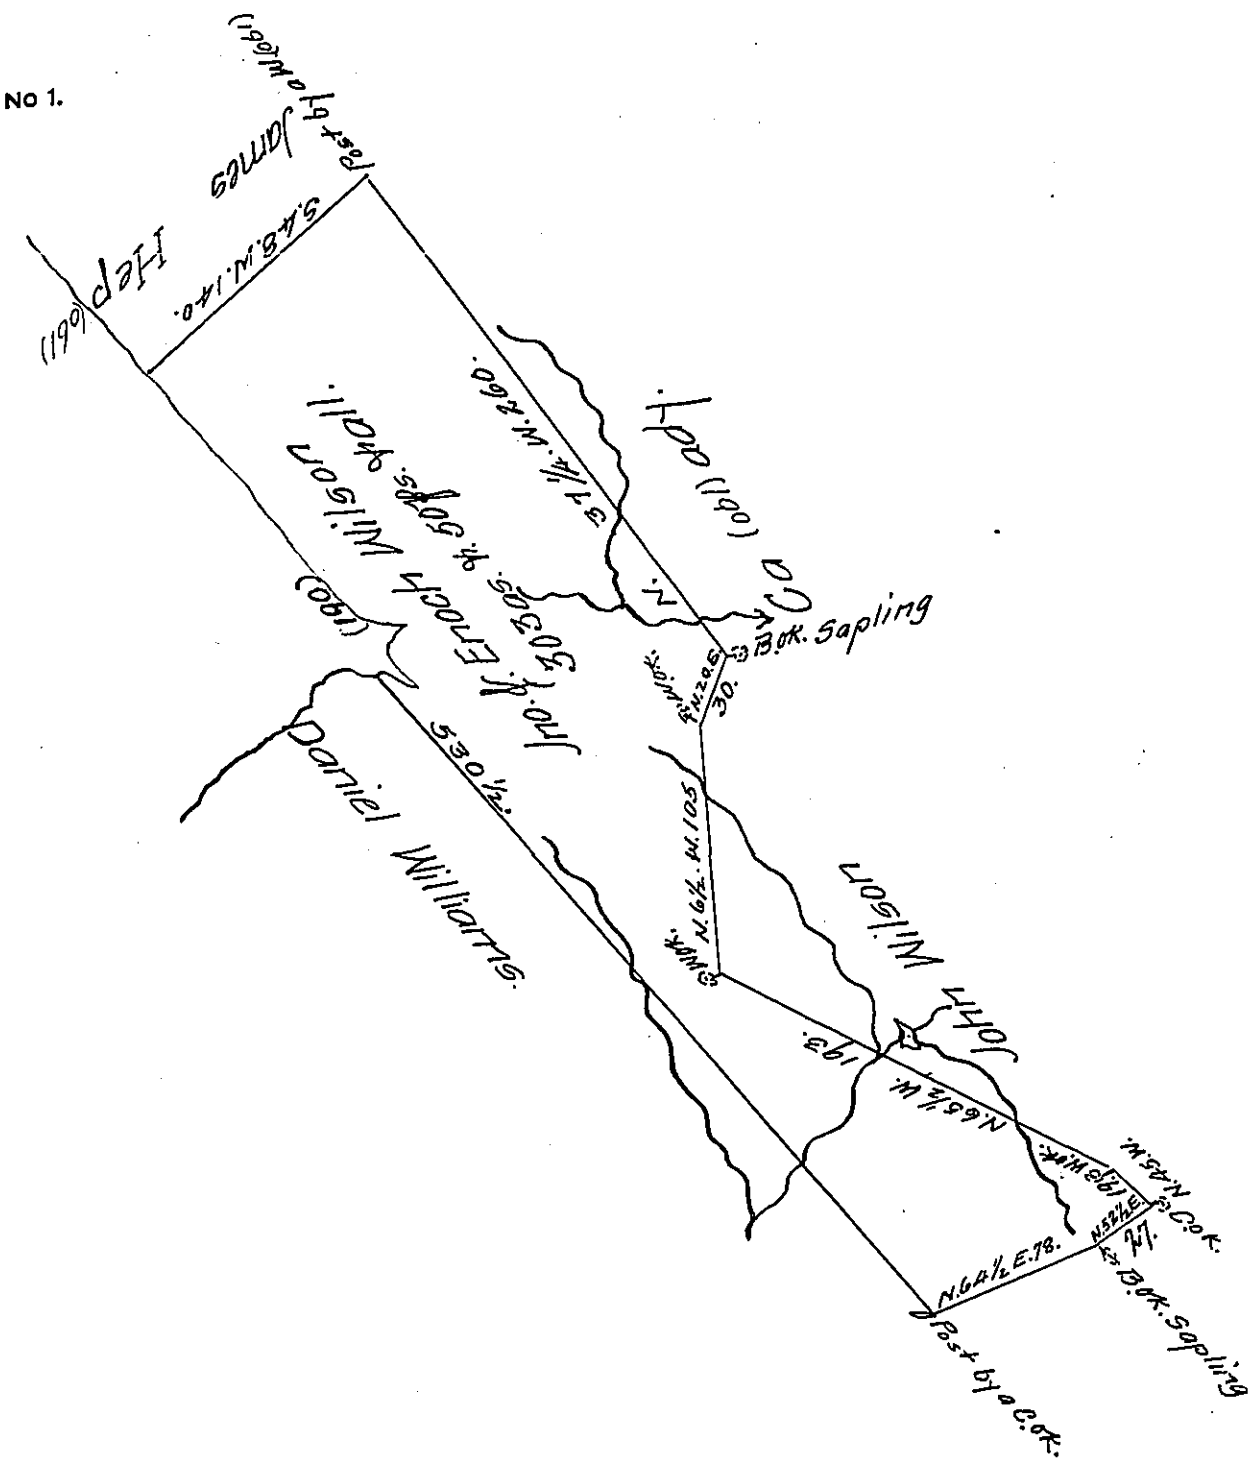


Surveyed 3mo 17th 1807. for John & Enoch Wilson by virtue of their Warrant dated Decr 1st 1806. Situate including an improvement adjoining lands of David William on the South West Canady's & Jno. Wilson's on the North East on the Lycoming Mill creek in Loyalsock township containing three hundred & three acres & fifty perches & the usual allowance of 6 p. cent

W. Cox. Ellis D.S.

---

*IN TESTIMONY that the above is a copy of the original remaining on file in the Department of Internal Affairs of Pennsylvania, made conformably to an Act of Assembly approved the 16th day of February, 1833, I have hereunto set my Hand and caused the Seal of said Department to be affixed at Harrisburg, this* twenty seventh *day of* May *1907.*

Henry Howell

*Secretary of Internal Affairs.*