FORM No. 1.

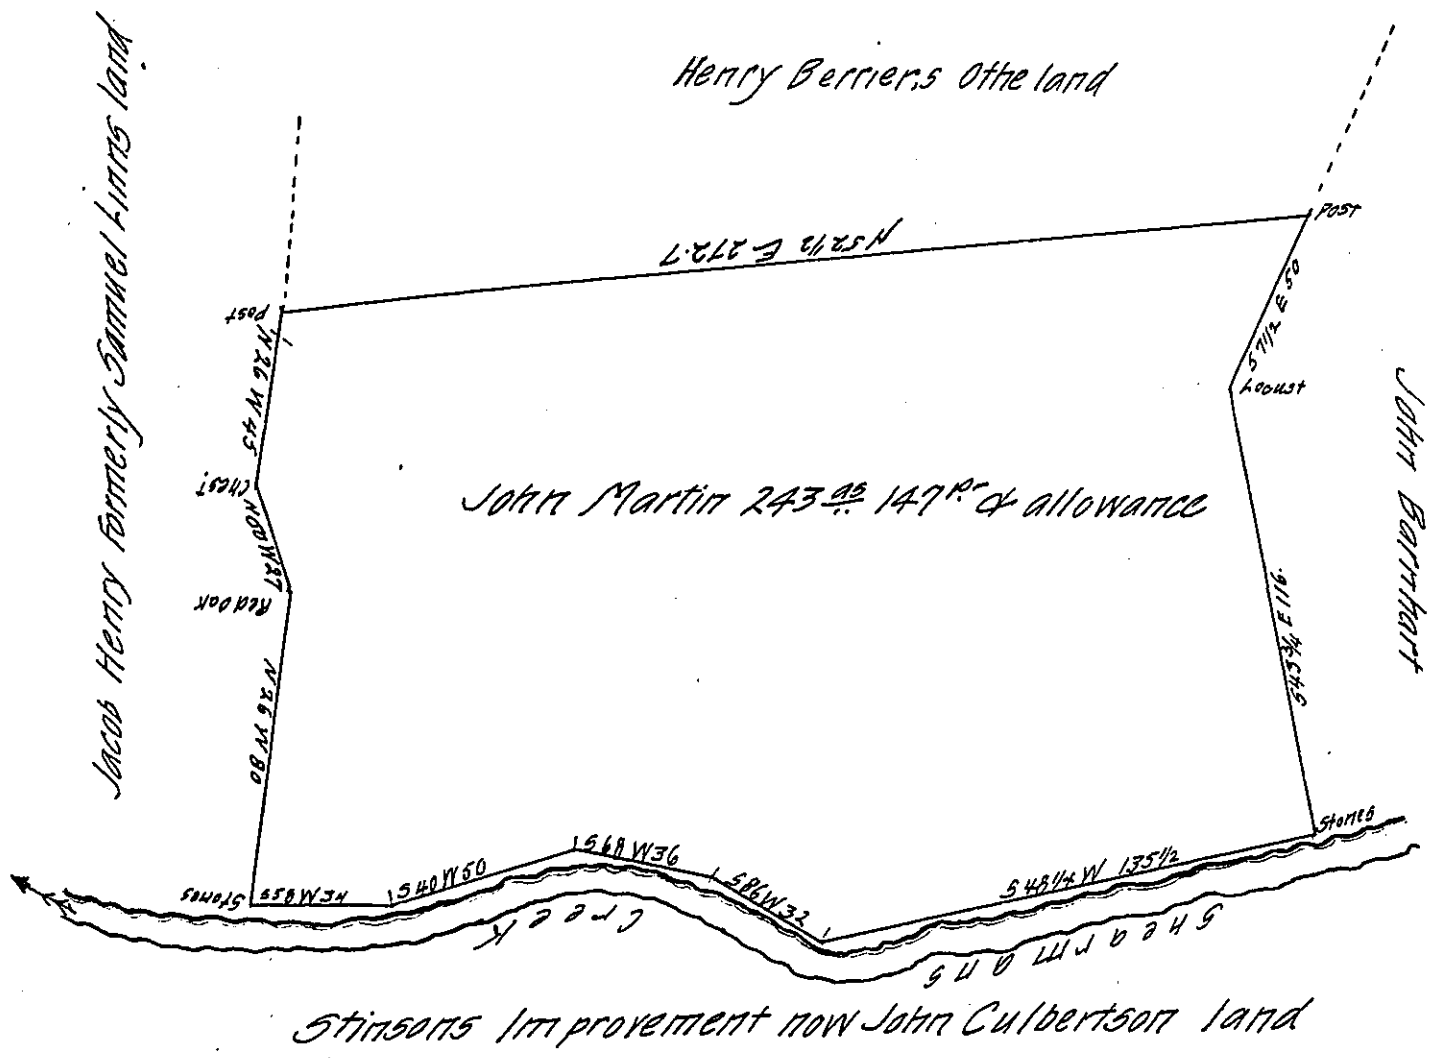

Stinsons Improvement now John Culbertson land

Situate in Tyboine Township Perry County and Contains Two hundred Forty three acres One hundred forty seven perches & allowance of six pr. Cent for roads &c. Surveyed April 22nd 1828 In pursuance of an order for 300a Granted John Martin dated June 29th 1767 No. 4073 (Now "Henry Berriers land).

Gabriel Hiester Esqr.
Surveyor General of Pa

Pr. Wm. Wilson D.S.

IN TESTIMONY that the above is a copy of the original remaining on file in the Department of Internal Affairs of Pennsylvania, made comformably to an Act of Assembly approved the 16th day of February 1833, I have hereunto set my hand and caused the Seal of said Department to be affixed at Harrisburg, this fourth *day of* June *1907*

Henry Houck

Secretary of Internal Affairs.