FORM No. 1.

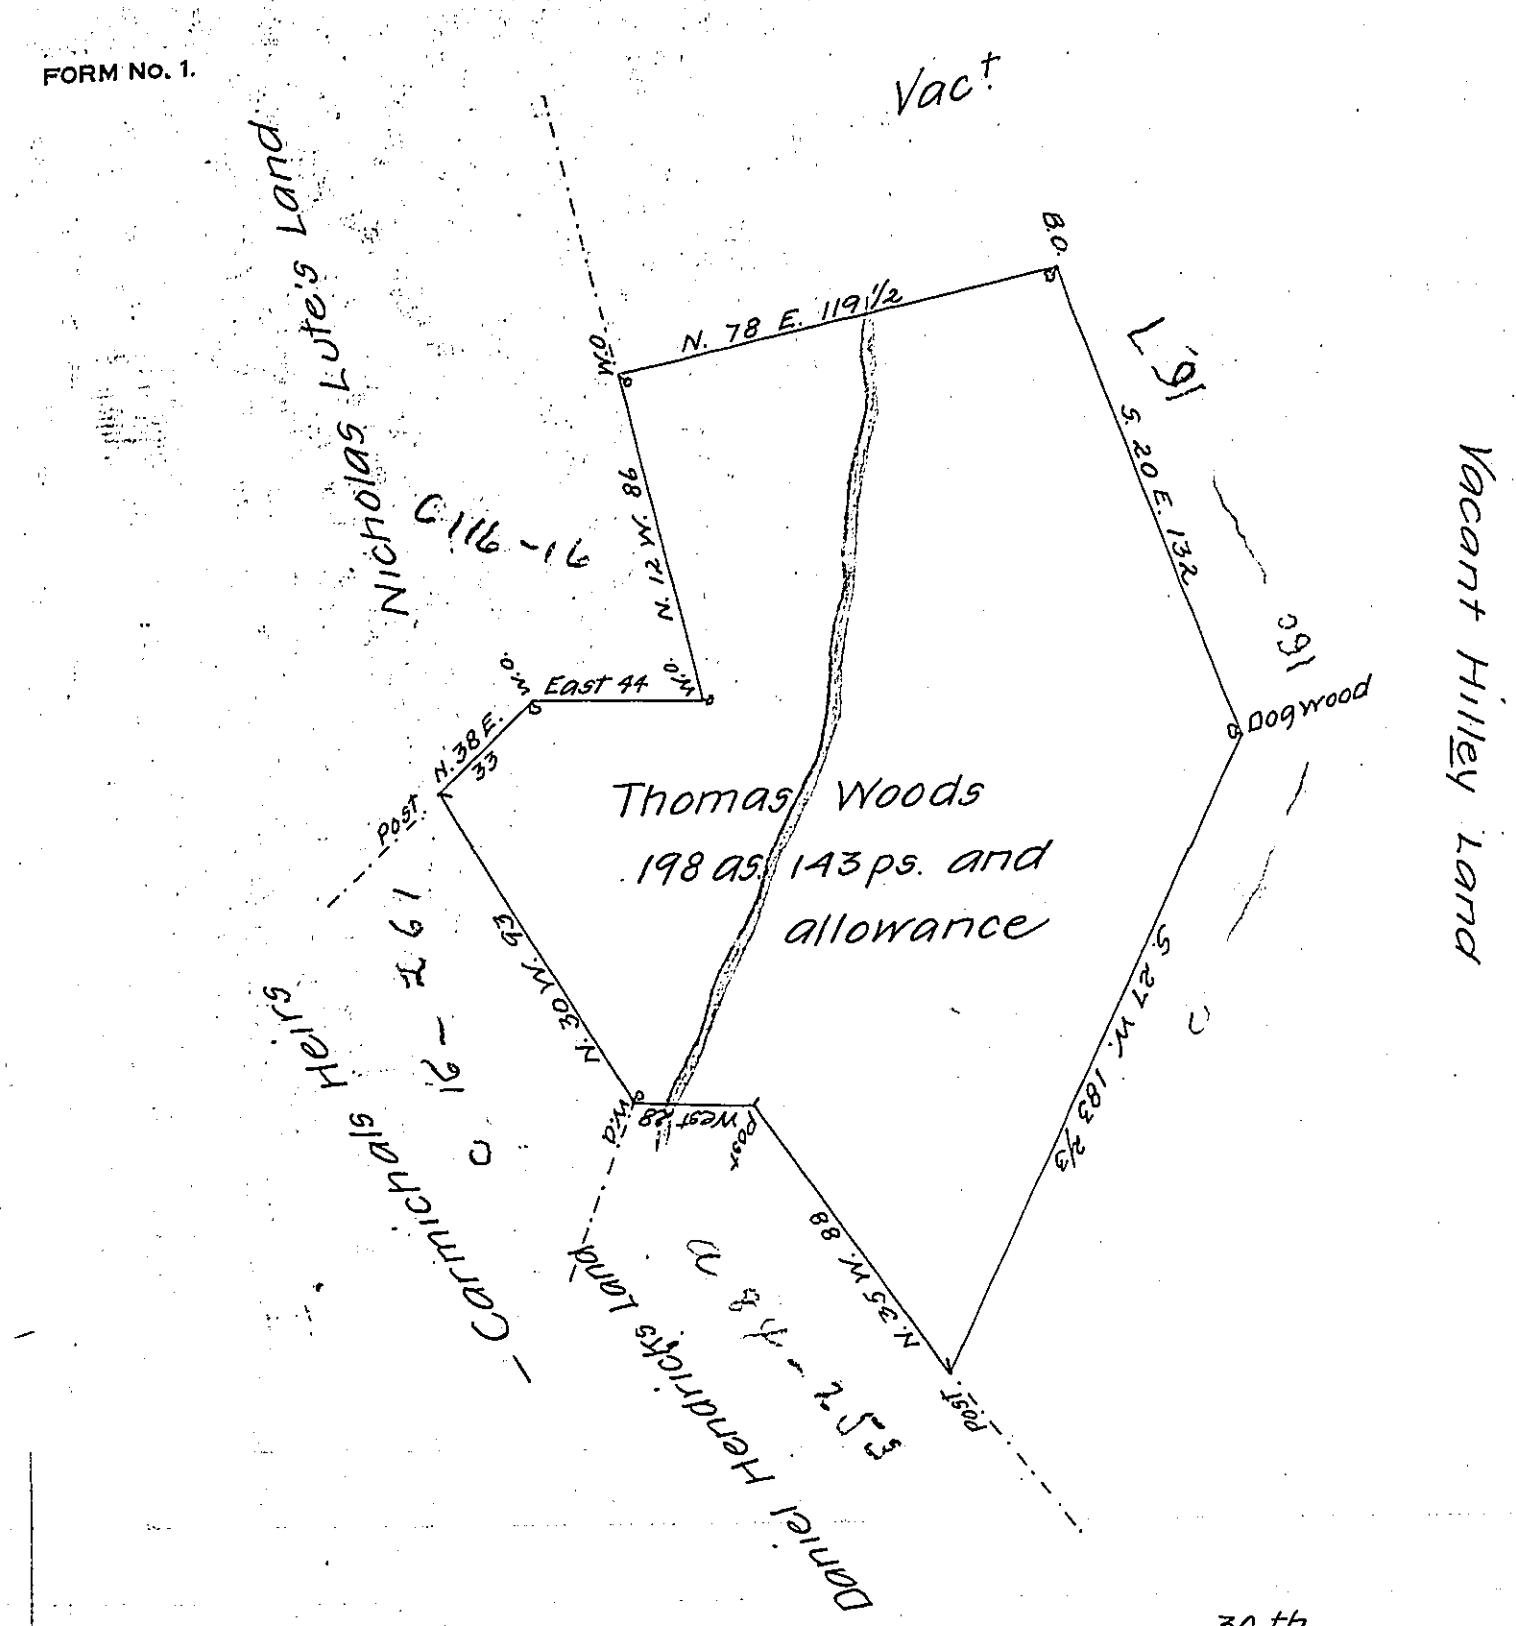

In pursuance of a Warrant dated May ~~13~~ 30th. th. 1786 was Survey'd for Thomas Woods the above described Tract of Land Containing One Hundred and Ninety eight acres and One Hundred & forty three perches with an allowance proportioned to six p Cent adjoining Land of Daniel Hendricks & others in Fairfield Township Westmoreland County Survey'd Nov.ʳ 20th 1786

p—John Moore D.S.

To John Lukens Esqr.
Surveyor General

IN TESTIMONY that the above is a copy of the original remaining on file in the Department of Internal Affairs of Pennsylvania, made comformably to an Act of Assembly approved the 16th day of February 1833, I have hereunto set my hand and caused the Seal of said Department to be affixed at Harrisburg, this thirteenth *day of* May *1907*

Henry Houck

Secretary of Internal Affairs.