FORM NO. 1.

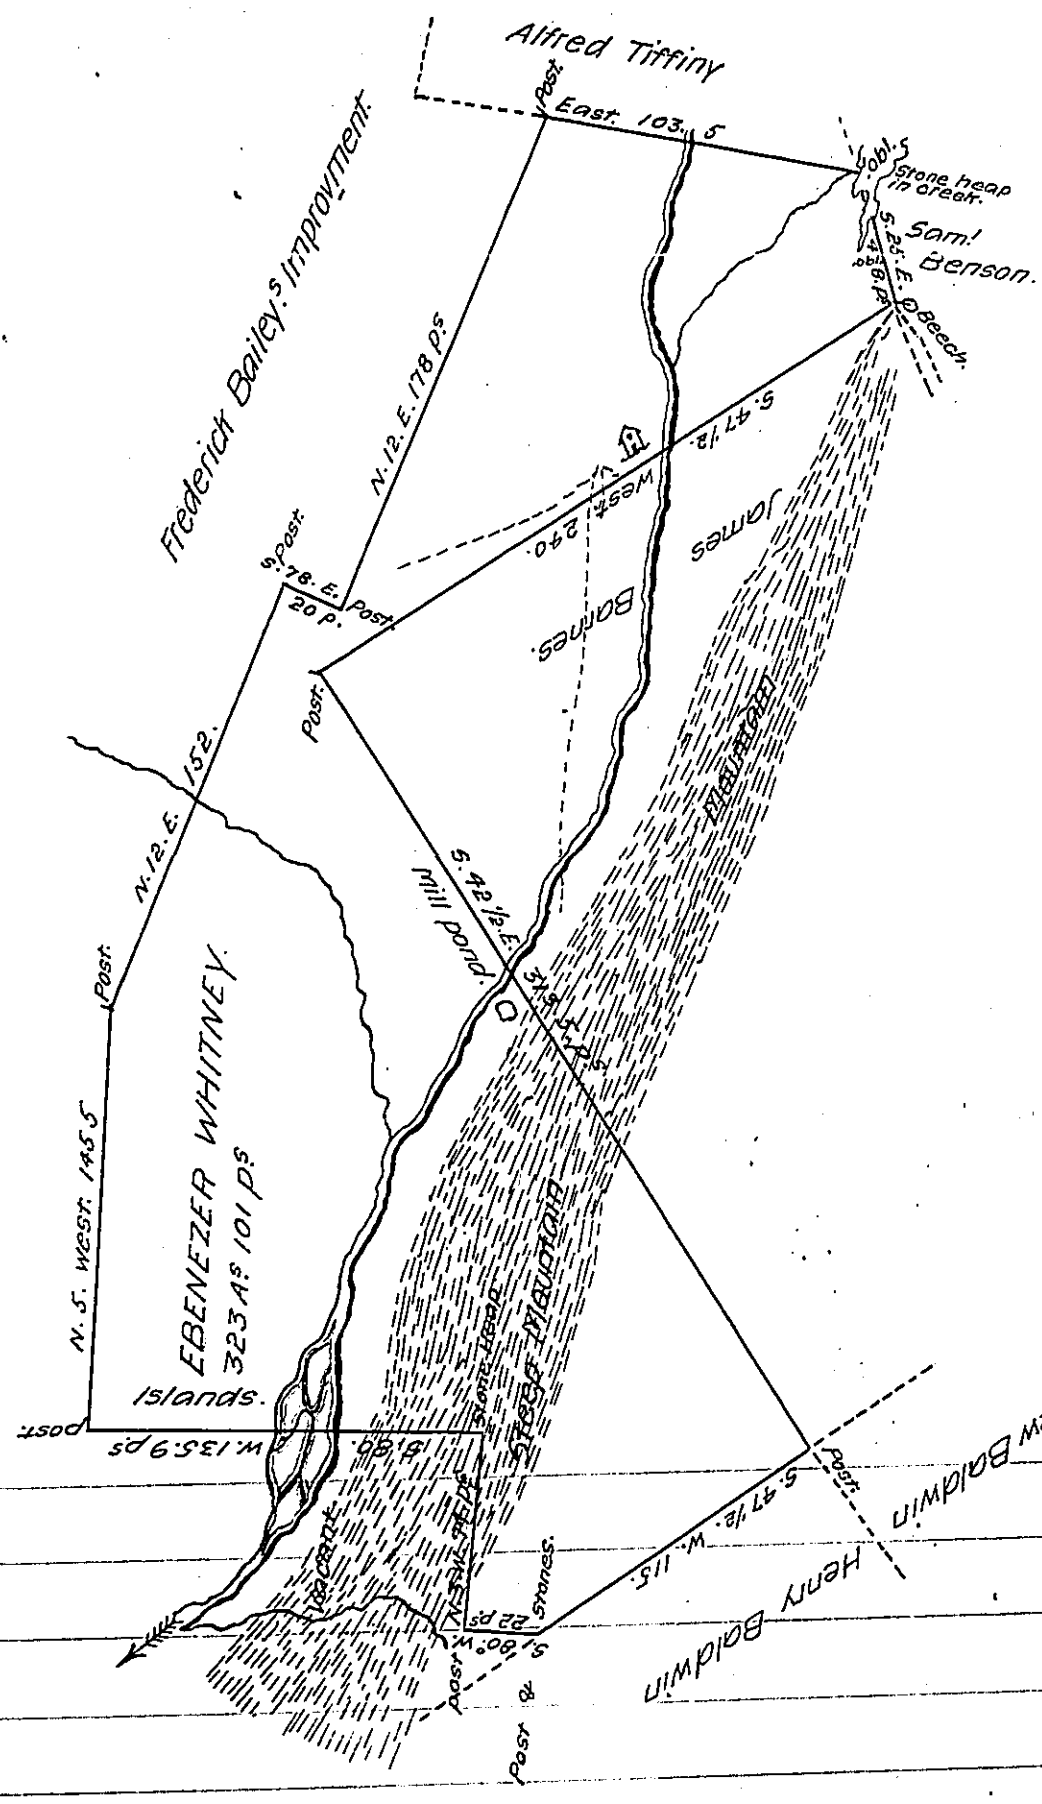

A draft of a tract of land Situate on Martins C..o b l the Township of Bridgewater County of Luzerne inc.o.b.l.ing the improvents of Ebenezer Whitney containg three Hundred and twenty three acre and one hundred & one perches of land with the usual allowance of six percentum for road. Surveyed the 14th day of March A.D. 1810. for (or to) said Whitney in pursuance of a Warrant dated ~~A~~ December 20th 1809. and Certified by me.

Jonathan Stevens. D.S.

Andrew Porter Esqire S. Gen.l

IN TESTIMONY that the above is a copy of the original remaining on file in the Department of Internal Affairs of Pennsylvania, made comformably to an Act of Assembly approved the 16th day of February 1833, I have hereunto set my hand and caused the Seal of said Department to be affixed at Harrisburg, this thirteenth day of June 1907.

Henry Houck

Secretary of Internal Affairs.