FORM No 1.

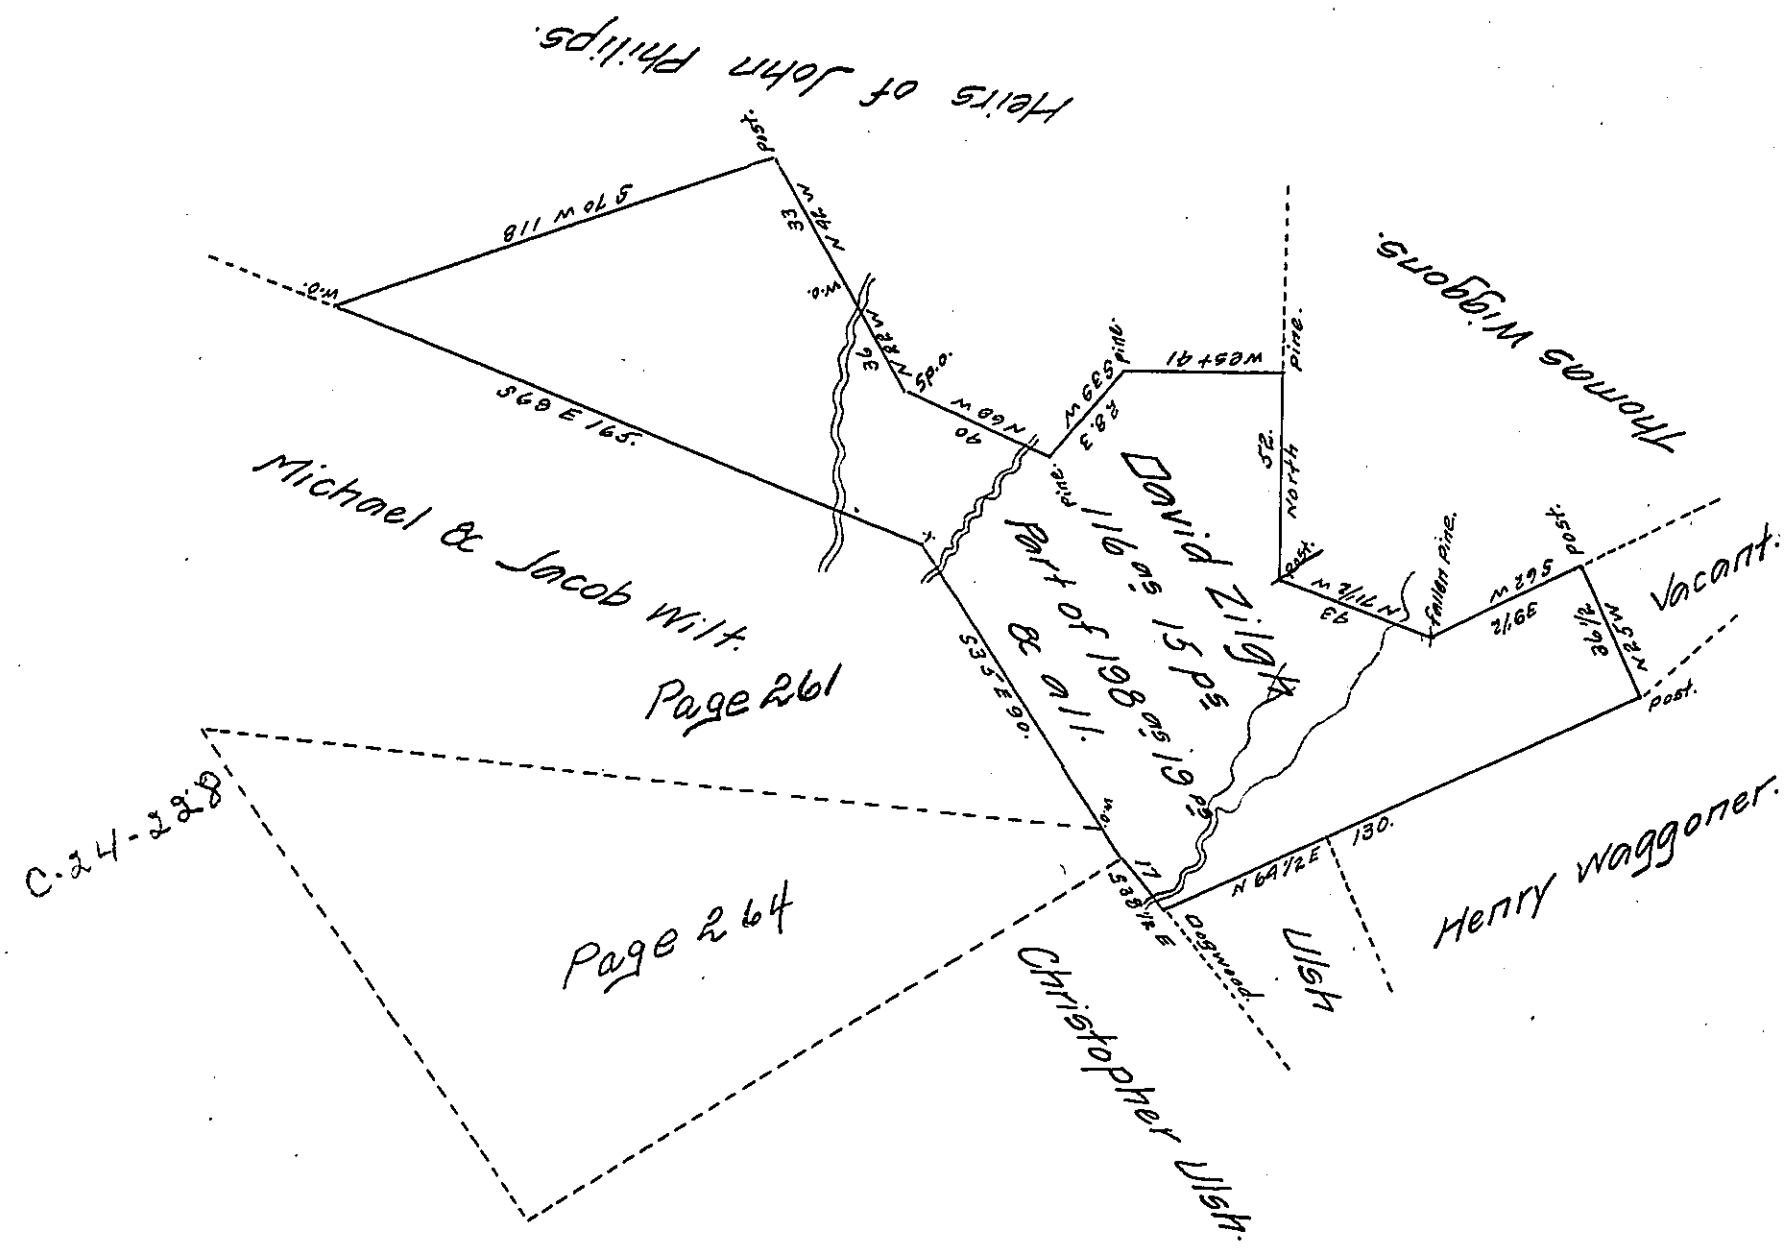


The Draft of a tract of land situate in Greenwood Township Cumberland County containg one hundred sixteen acres 15 perches & allowance Surv.d & divided 26th May 1816. It being part of a Larger tract of 198 as 19 ps & allowance Surveyd in pursuance of a warrant granted David Zilgh dated 12th March 1804 1804.

Robt Clark D.S.

To Richd T. Leech Esqr
Surveyor General of Penna

*IN TESTIMONY that the above is a copy of the original remaining on file in the Department of Internal Affairs of Pennsylvania, made conformably to an Act of Assembly approved the 16th day of February, 1833, I have hereunto set my Hand and caused the Seal of said Department to be affixed at Harrisburg, this* twelfth *day of* August *1907.*

Henry Houck

*Secretary of Internal Affairs.*