FORM No. 1.

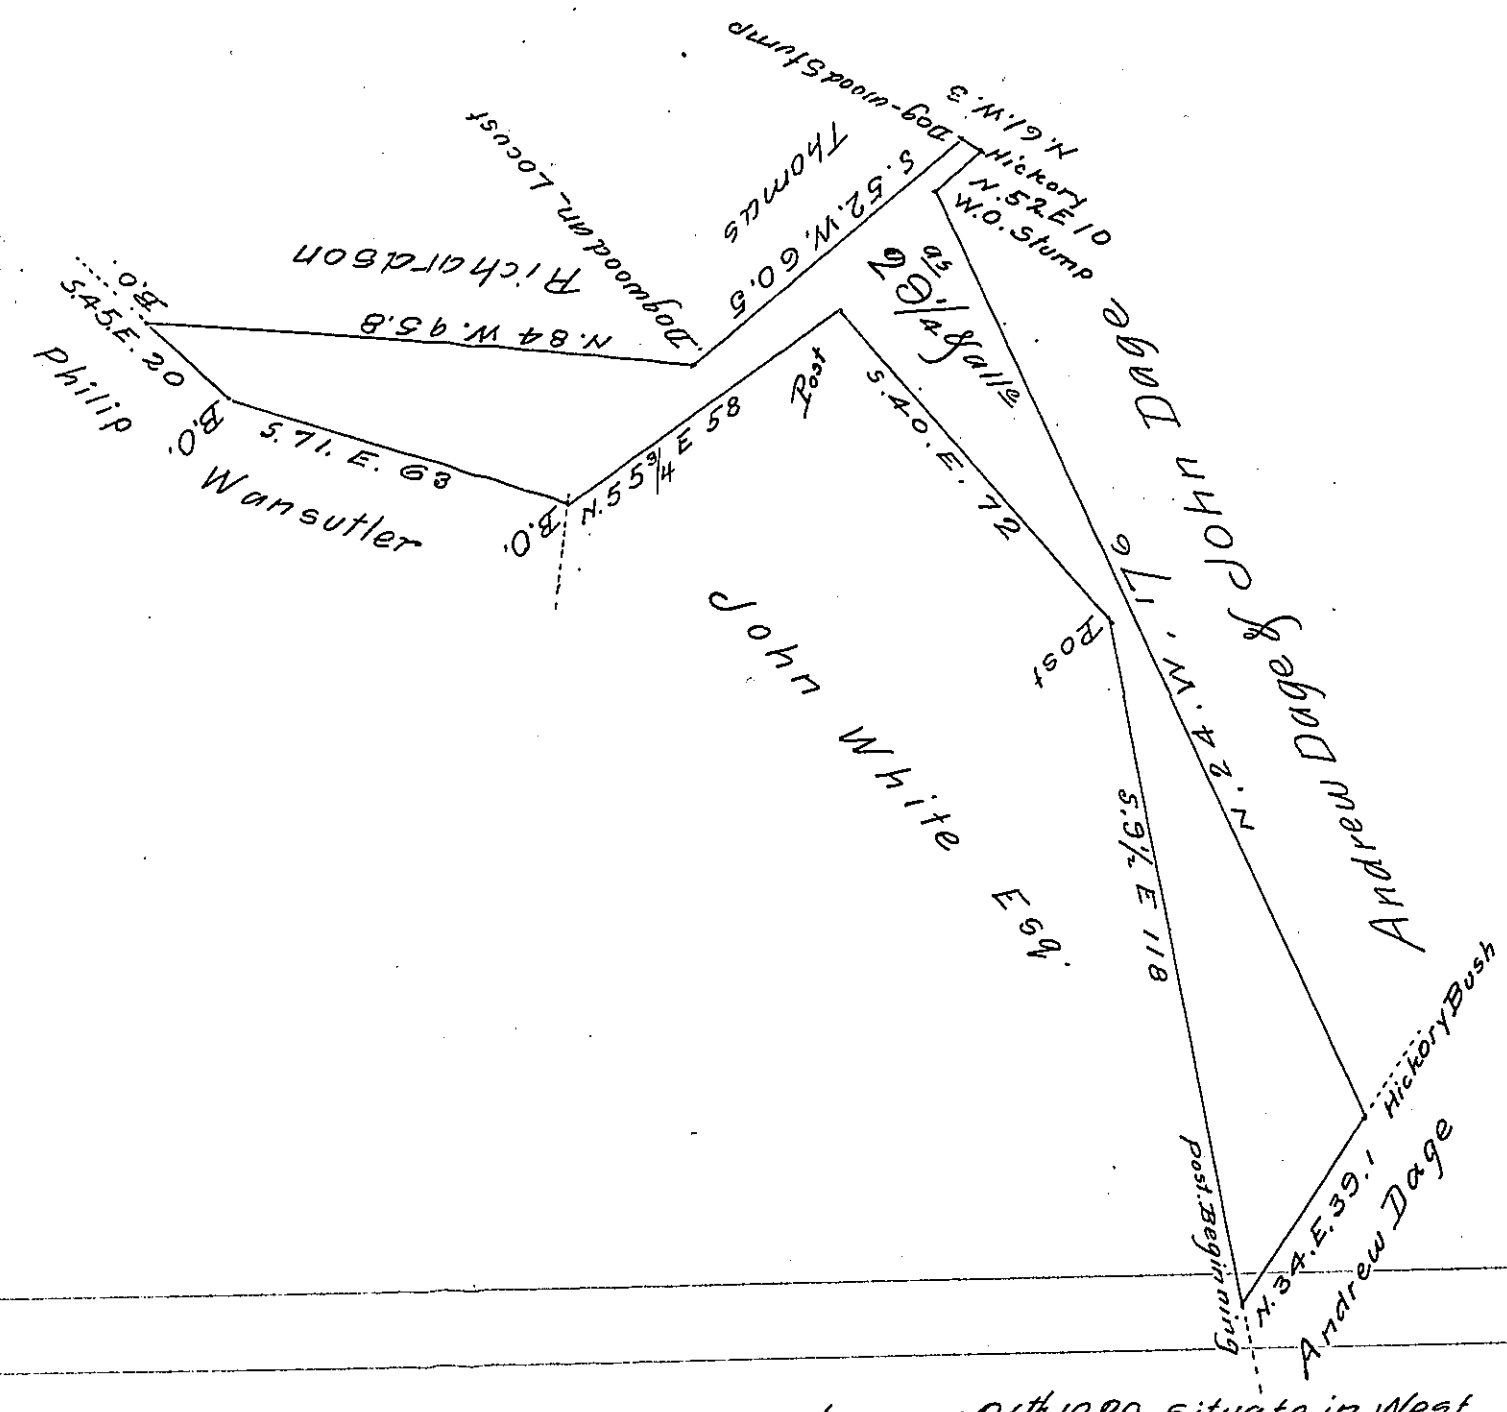

The above is a Draught of a Survey made January 26th 1820 situate in West Bethleham township Washington County, containing 29¼ acres and the usual allowance – Executed on a Warrant granted John White dated December 3d 1816

James Reed D.S.

Jacob Spangler Esq S.G.

Note. The above described tract has been improved upwards of 20 years, at the time of survey there was about 10 acres cleared and a log Barn on the premises, there was no family at that time residing on the land – I have heard of no adverse claim. James Reed

Jacob Spangler Esq.

IN TESTIMONY that the above is a copy of the original remaining on file in the Department of Internal Affairs of Pennsylvania, made comformably to an Act of Assembly approved the 16th day of February 1833, I have hereunto set my hand and caused the Seal of said Department to be affixed at Harrisburg, this twenty-sixth *day of* June *1907*

Henry Houck

Secretary of Internal Affairs.