FORM No. 1.

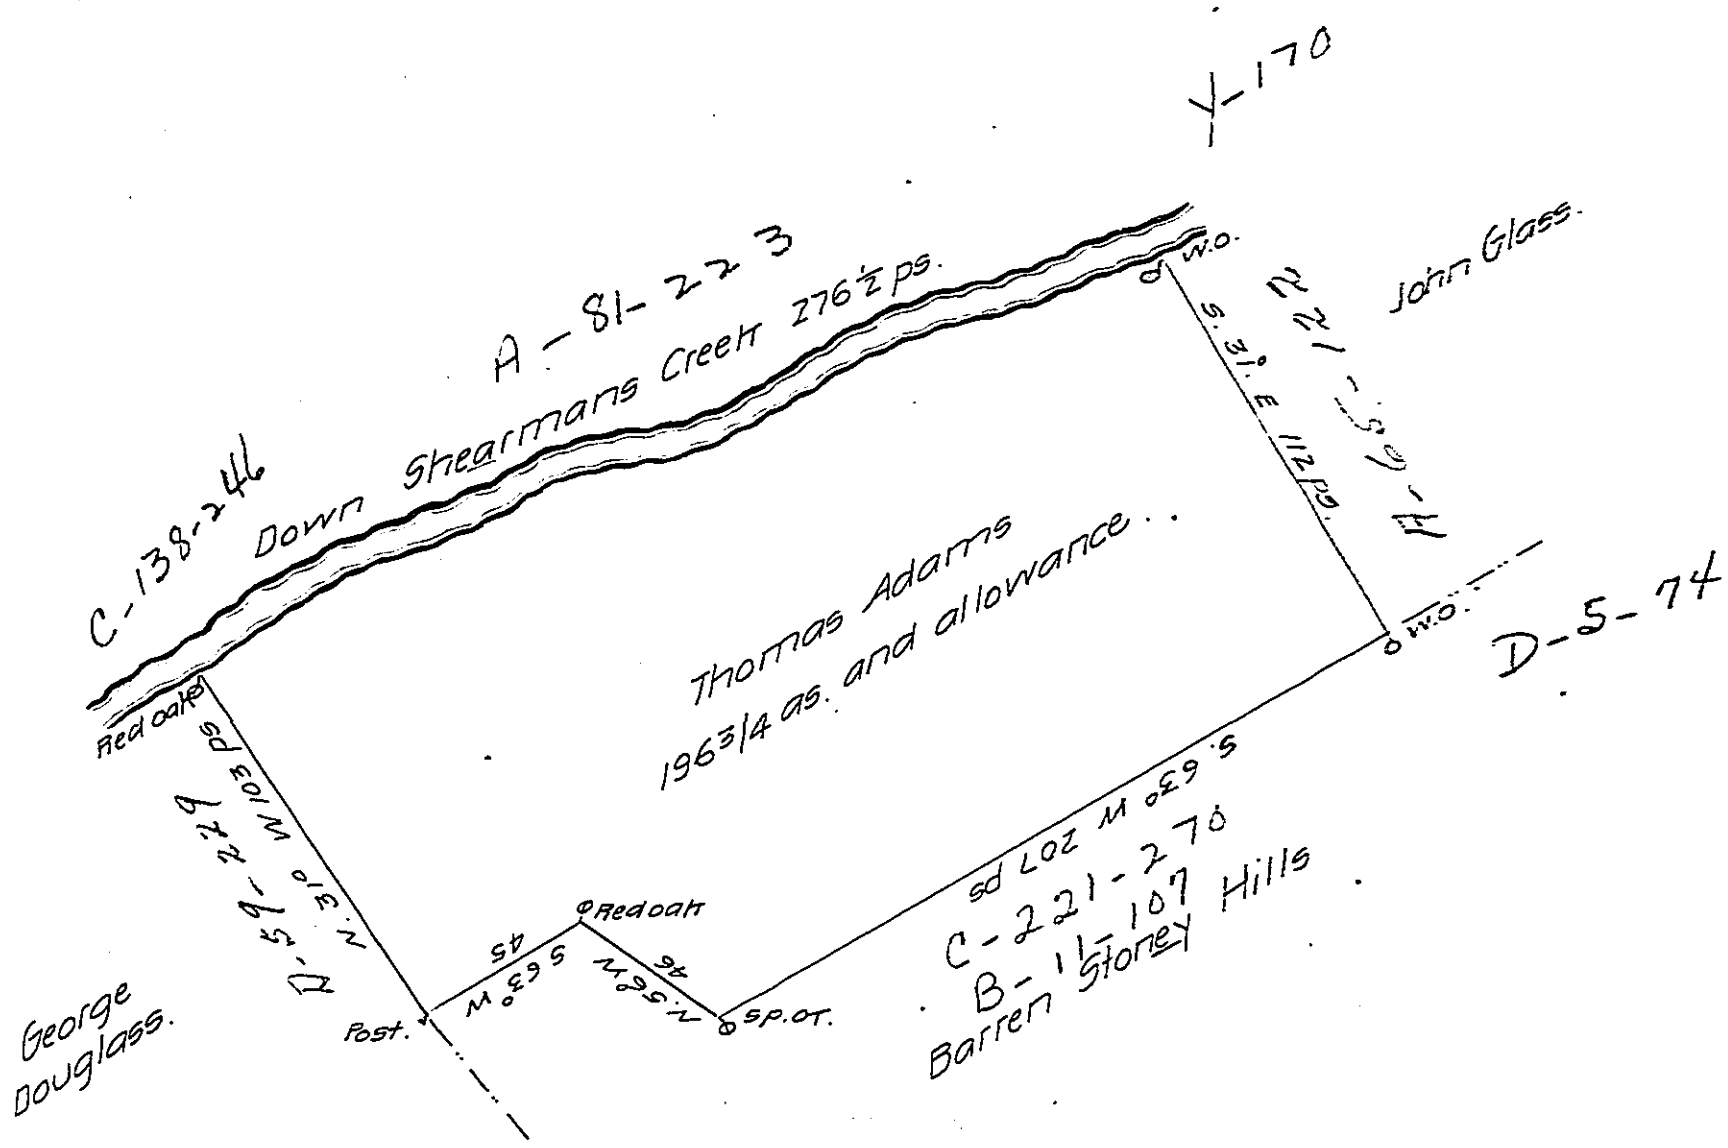

A Draught of a Tract of Land situate in Tyboine Township Cumberland County Containing one hundred and ninety six and three fourths acres and the usual allowance of six P. Cent for Roads &c. Survey'd for Thomas Addams the 31st day of August 1768 in pursuance of the Honourable the Proprietaries Warrant bearing date the 29th day of July 1762.

John Armstrong D.S

To John Lukens Esqr.
Surveyor General.

IN TESTIMONY that the above is a copy of the original remaining on file in the Department of Internal Affairs of Pennsylvania, made comformably to an Act of Assembly approved the 16th day of February 1833, I have hereunto set my hand and caused the Seal of said Department to be affixed at Harrisburg, this twenty-first *day of* August *1907*

Henry House

Secretary of Internal Affairs.