FORM No. 1.

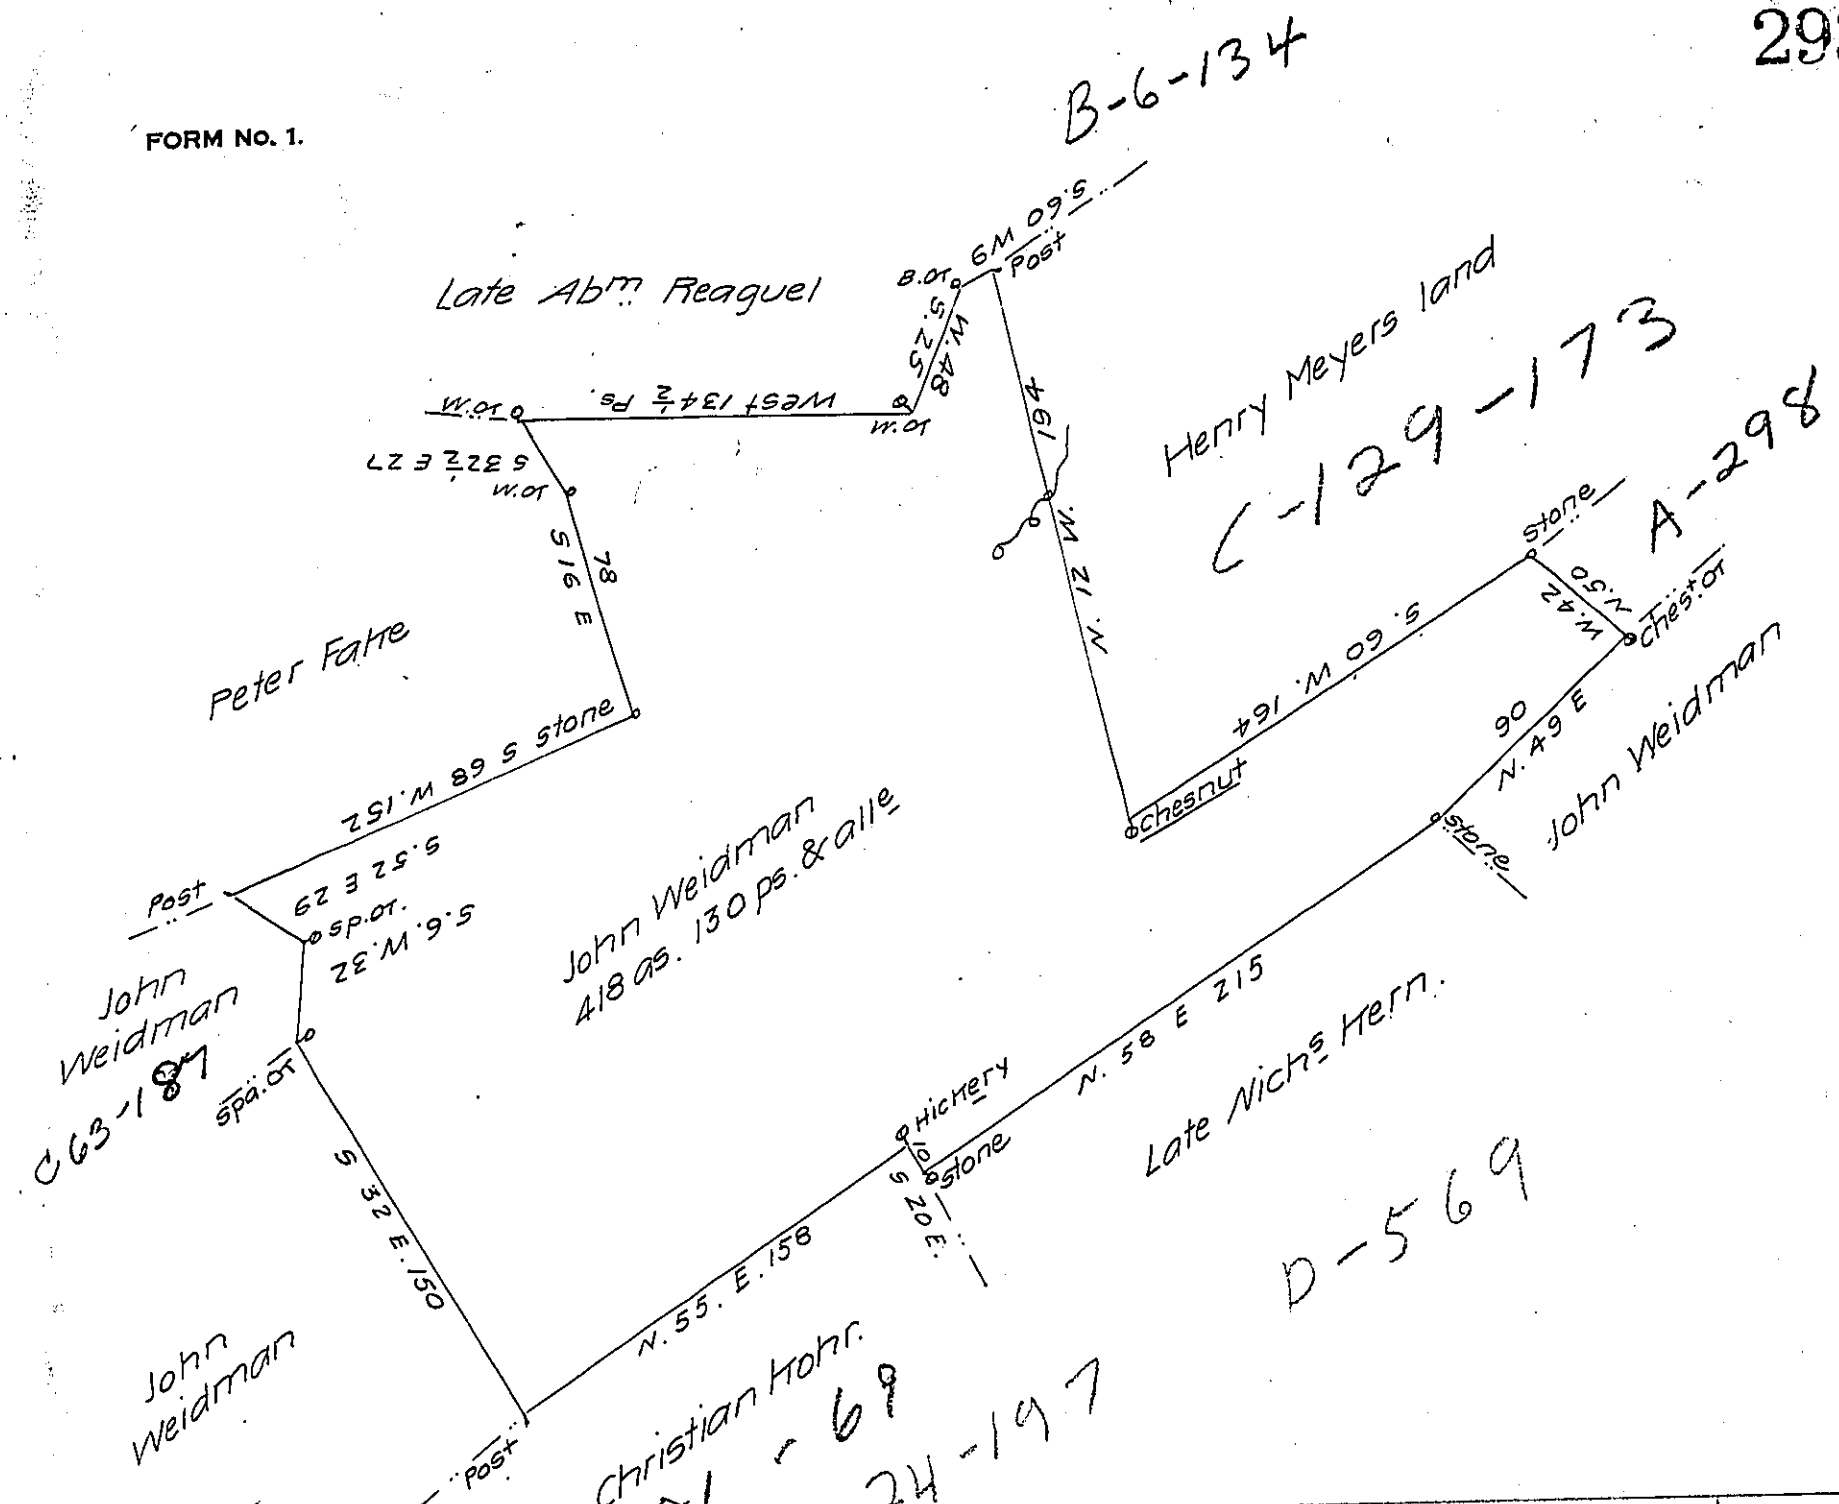

By virtue of a Warrant dated the 21st day of April 1810, granted John Wallis & In pursuance of an Order of Resurvey of 26th april 1824 granted to John Weidman. Surveyed the 27th april 1824 the above described tract of land situate in East hanover township Lebanon County Containing four hundred & eighteen acres & one hundred and thirty perches & allowce of Six per Ct for roads &c.

Levi G. Hollingsworth D.S.

Sam'l Cochran Esqr.
Surveyor Genl.

IN TESTIMONY that the above is a copy of the original remaining on file in the Department of Internal Affairs of Pennsylvania, made comformably to an Act of Assembly approved the 16th day of February 1833, I have hereunto set my hand and caused the Seal of said Department to be affixed at Harrisburg, this fifteenth *day of* September *1907*

Henry Hoch

Secretary of Internal Affairs.