FORM No. 1.

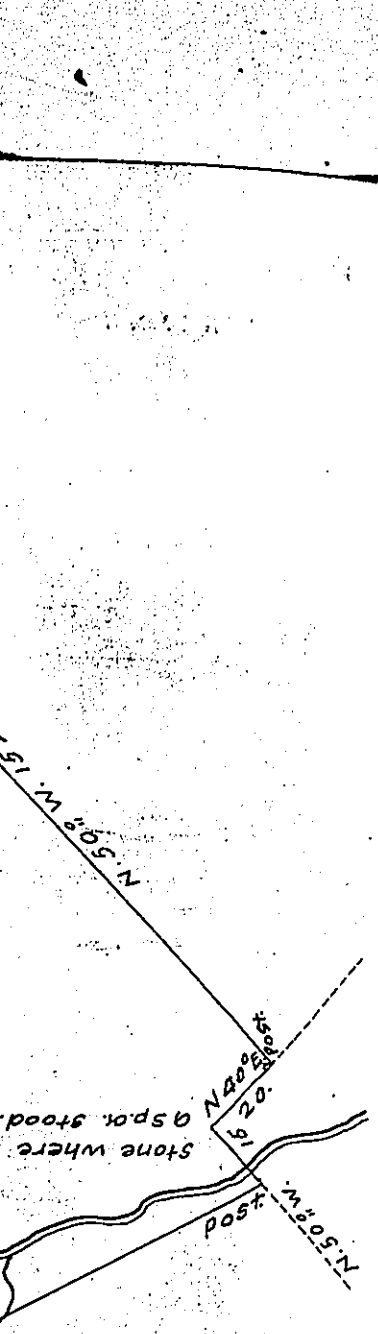

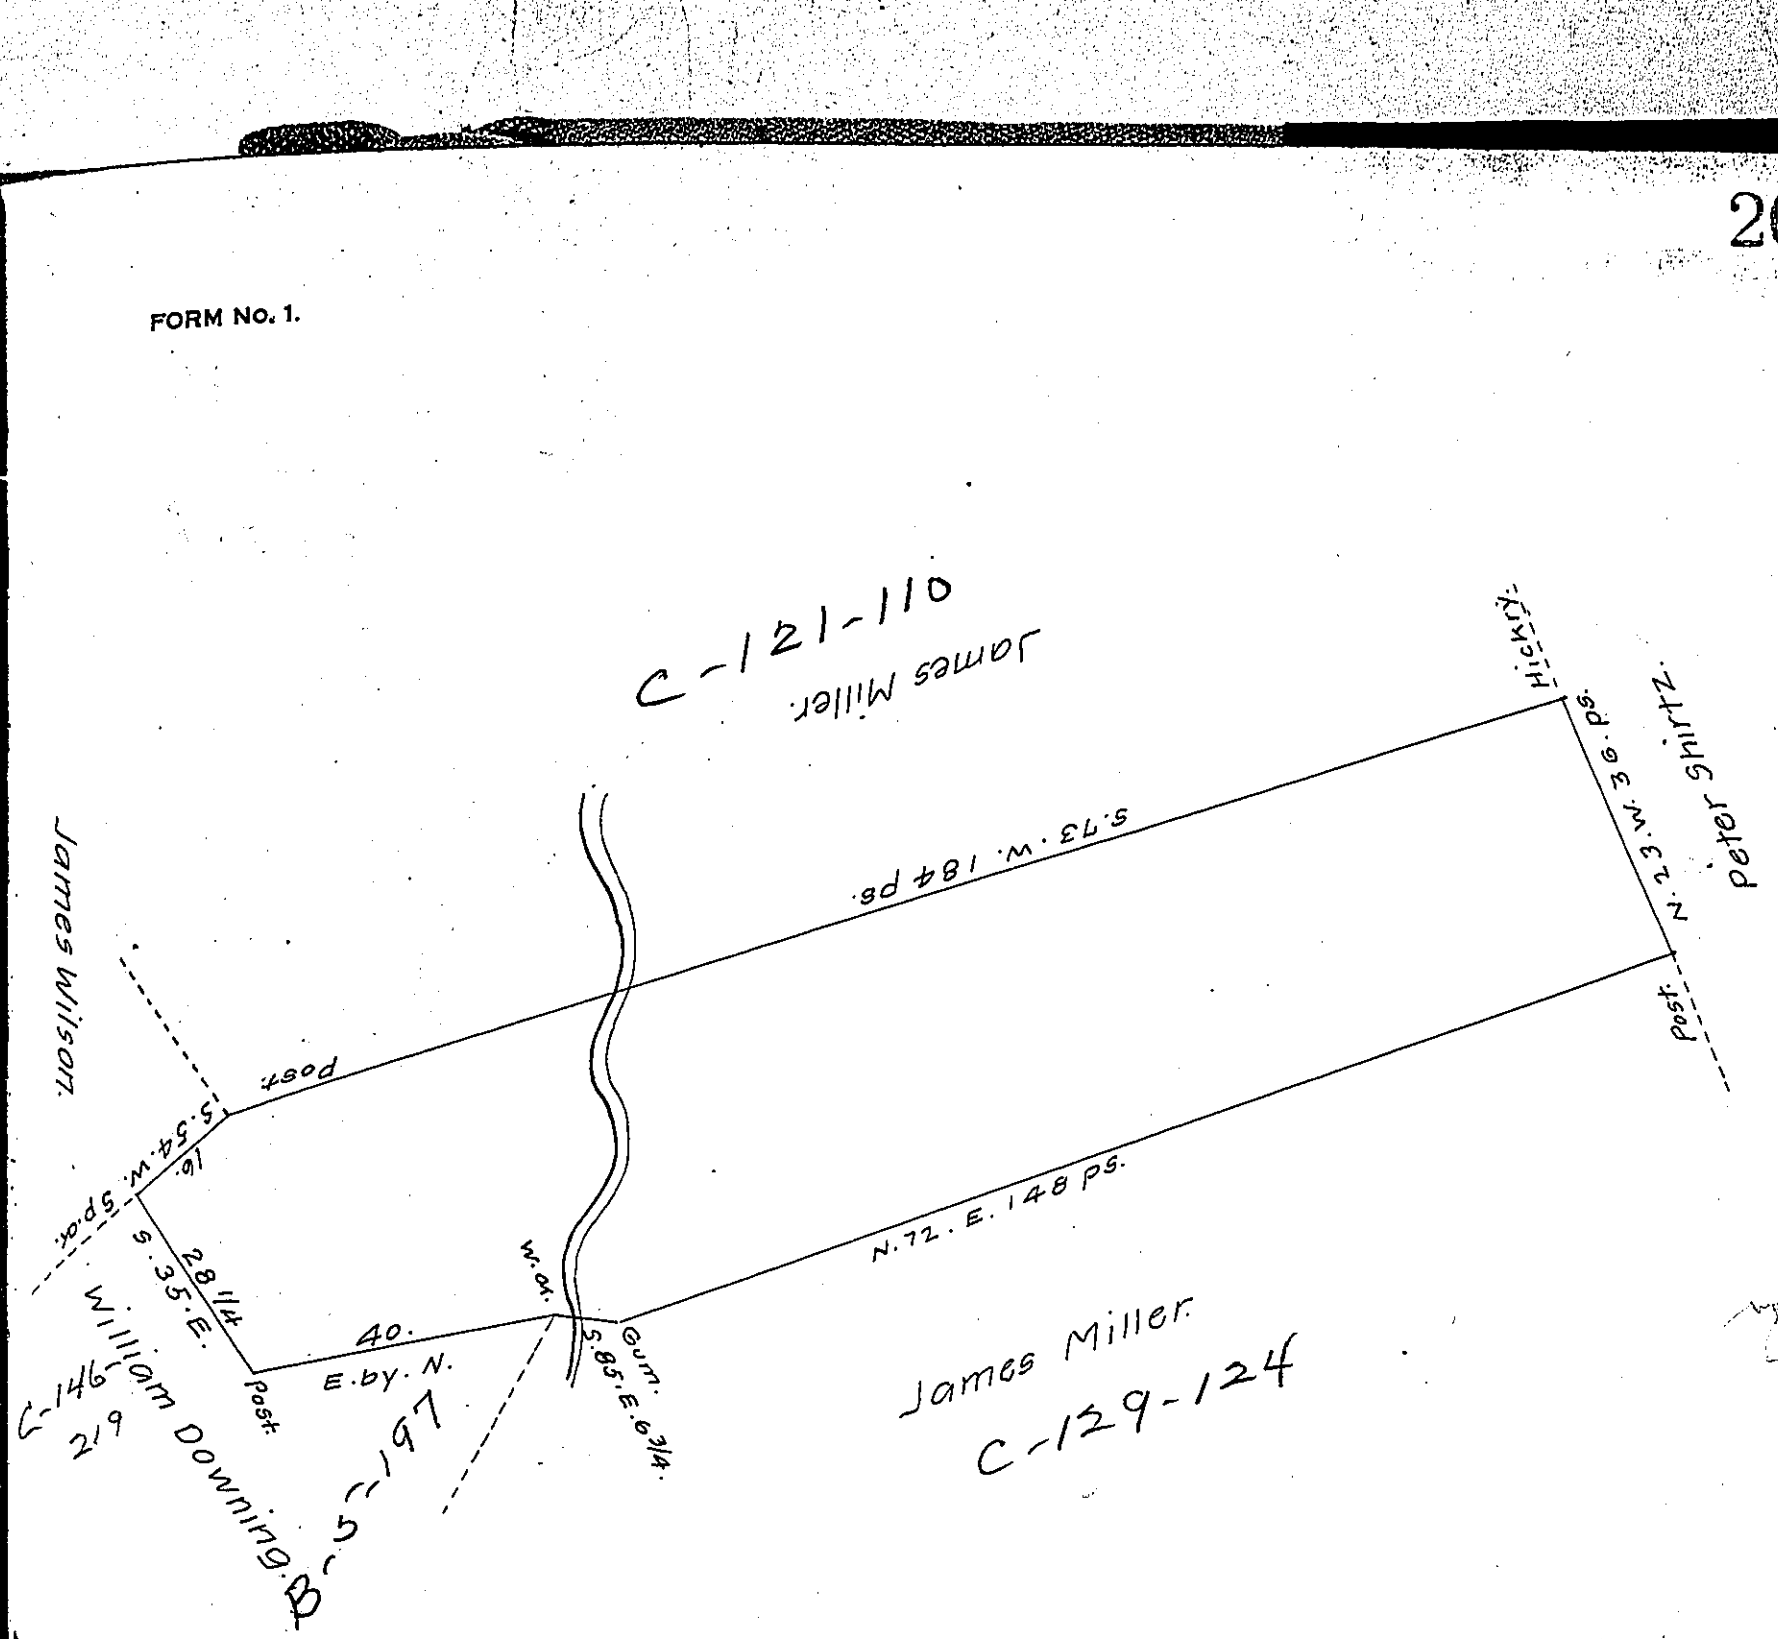

A Draught of a Tract of Land Situate in Bart Township in the County of Lancaster, Containing 41 7/8 As. & ps. & the Usual Allowance of Six Pr. Cent for Roads &c. Surveyed the 26th. Day of April A.D. 1786 for Samuel Wilson By Virtue of a Warrant Dated the 7th. Day of March Anno Domini 1786.

Pr. Henry Ream. D.S.

To John Lukens Esqr,
Surv. Gl.

IN TESTIMONY that the above is a copy of the original remaining on file in the Department of Internal Affairs of Pennsylvania, made comformably to an Act of Assembly approved the 16th day of February 1833, I have hereunto set my hand and caused the Seal of said Department to be affixed at Harrisburg, this tenth day of June, 1907.

Henry Houck

Secretary of Internal Affairs.