FORM NO 1.

C/31 73

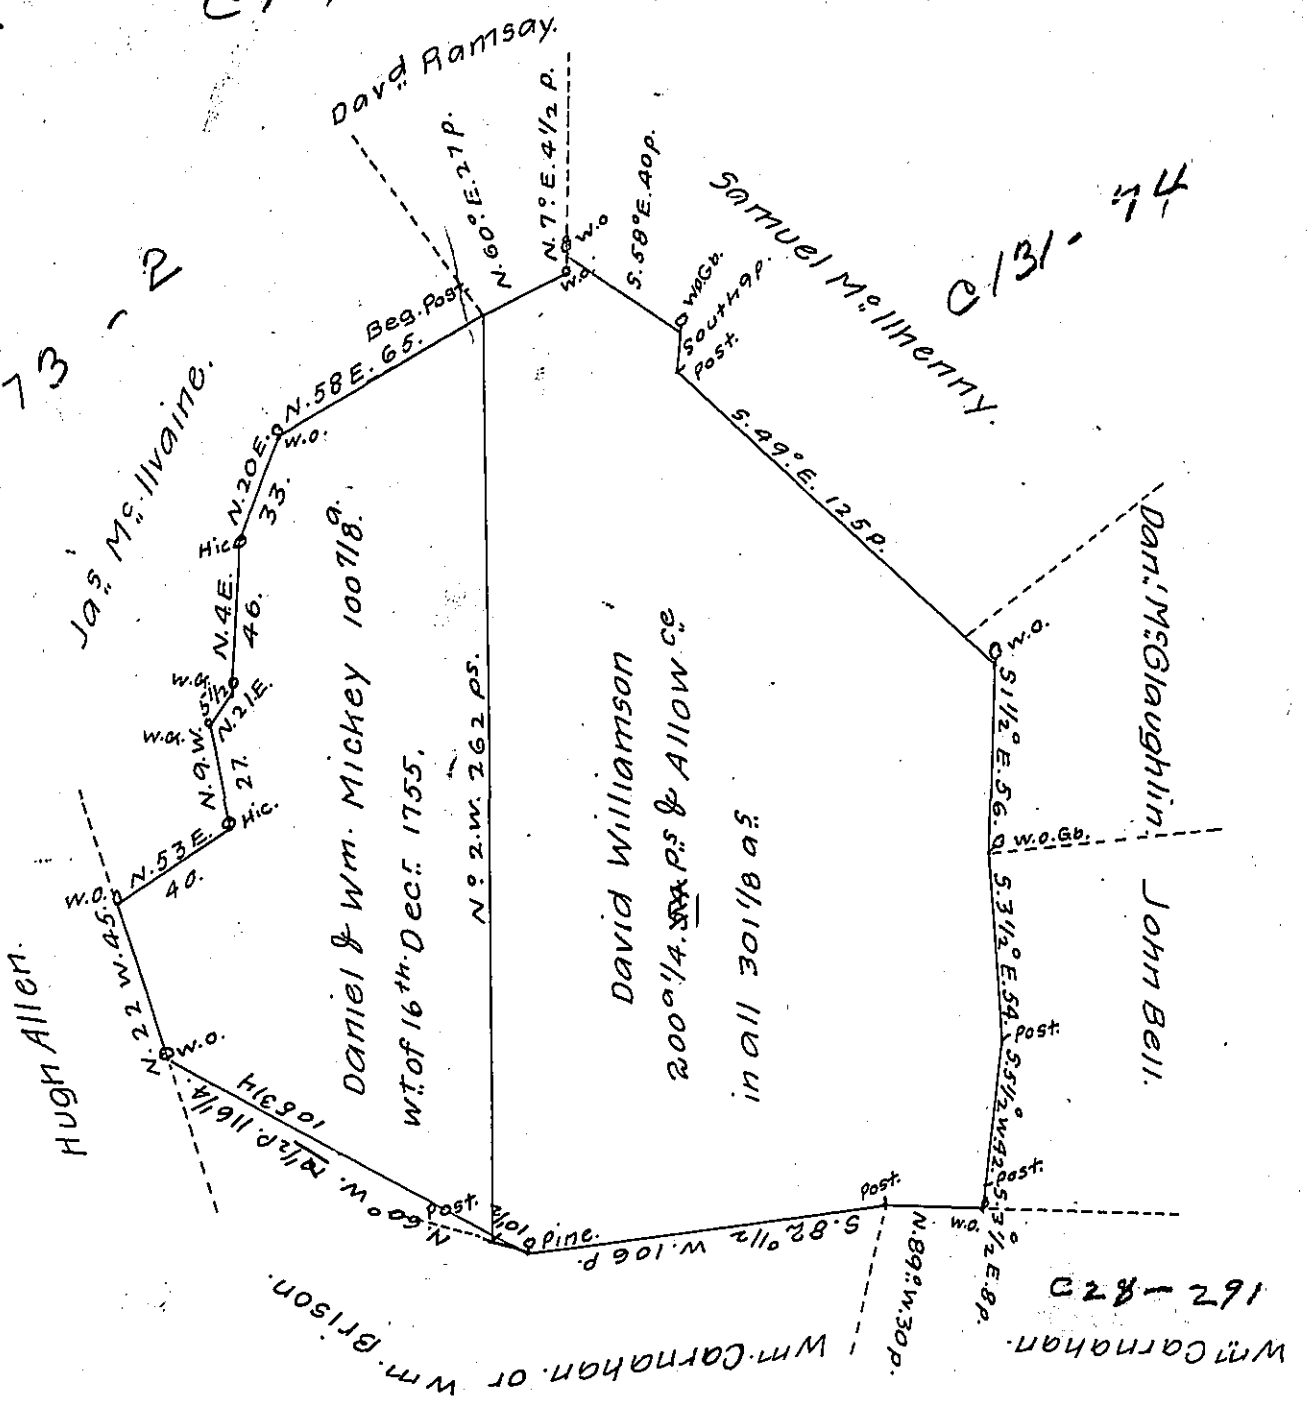

A Draft of a Tract of Land situate in Newton Township in the County of Cumberland Containing two hundred Acres and 54 Perches and an Allowance of Six P.r Cent for Roads &c.a Survey'd August 16th. 1786 in pursuance of a Warrant granted to David Williamson bearing Date the 8th. Day of August 1786.

Matt.w Henderson, D.S.

To John Lukens, Esq.r
Surveyor General.

IN TESTIMONY that the above is a copy of the original remaining on file in the Department of Internal Affairs of Pennsylvania, made conformably to an Act of Assembly approved the 16th day of February, 1833, I have hereunto set my Hand and caused the Seal of said Department to be affixed at Harrisburg, this tenth *day of* June *1907*

Henry Houck

Secretary of Internal Affairs.