FORM No 1.

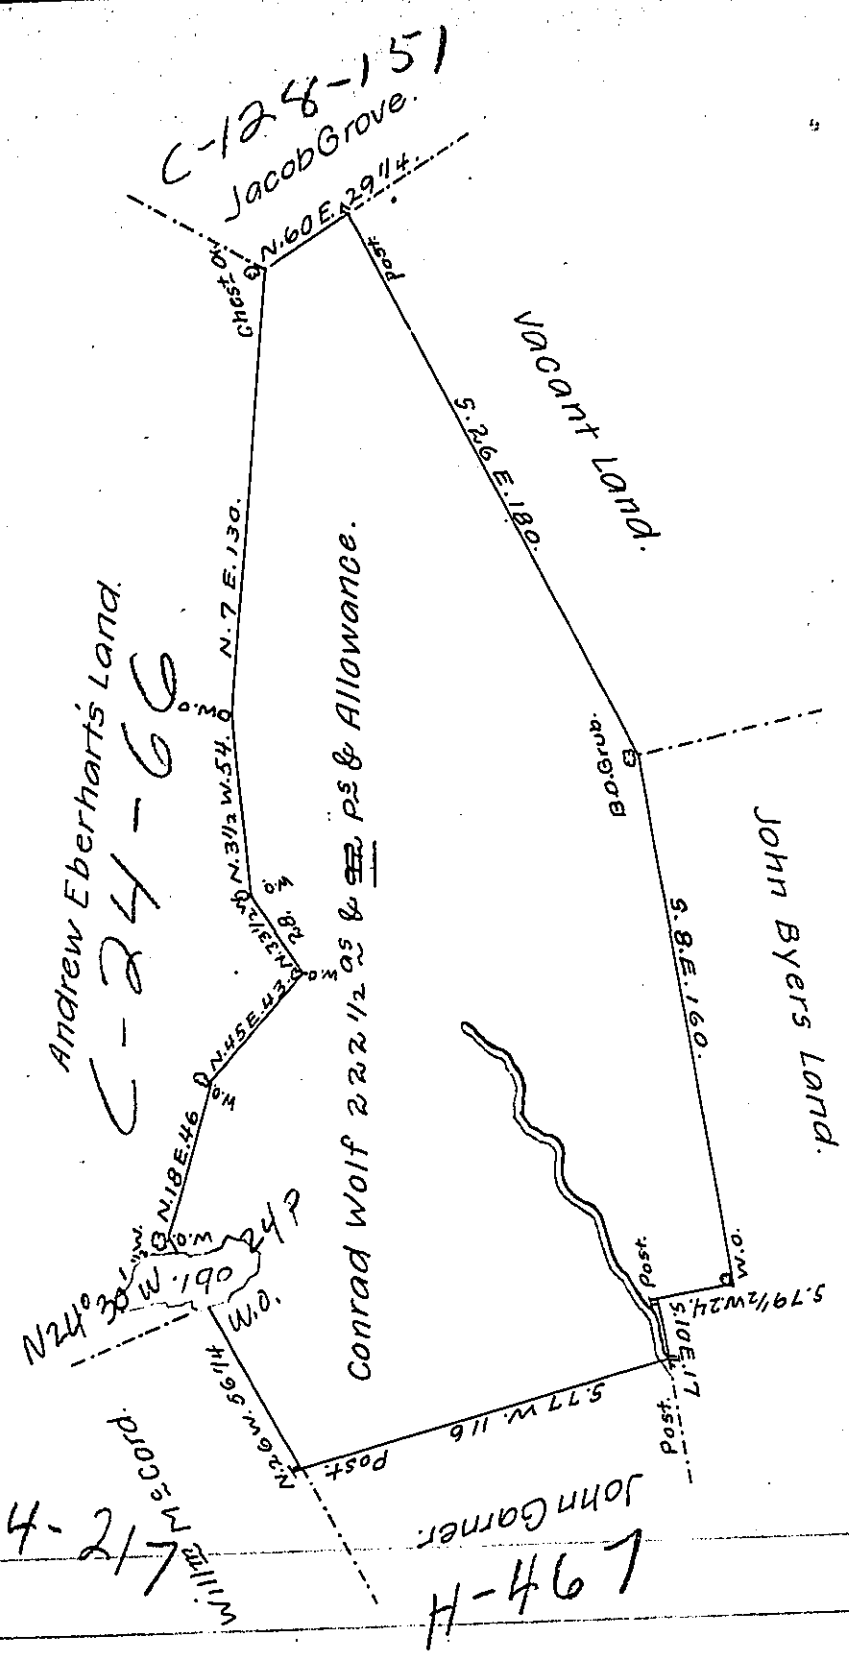

The Draught of a Tract of Land Situate in Tyboine Township Cumberland County Containing Two Hundred and Twenty two Acres and 92 Perches and Allowance of Six p: Cent for Roads &c. Surveyed for Conrad Wolf the 28th Day of March 1787 In Pursuance of a Warrant from the Supreme Executive Council of the Common Wealth of Pennsylvania bearing Date at Philad.a the 25th Day of October 1786.

Pr. Sam.l Lyon D.S.

To John Lukens, Esq.r
Surveyor General.

IN TESTIMONY that the above is a copy of the original remaining on file in the Department of Internal Affairs of Pennsylvania, made conformably to an Act of Assembly approved the 16th day of February, 1833, I have hereunto set my Hand and caused the Seal of said Department to be affixed at Harrisburg, this twelfth *day of* June *1907.*

Henry Houck

Secretary of Internal Affairs.