FORM NO. 1.

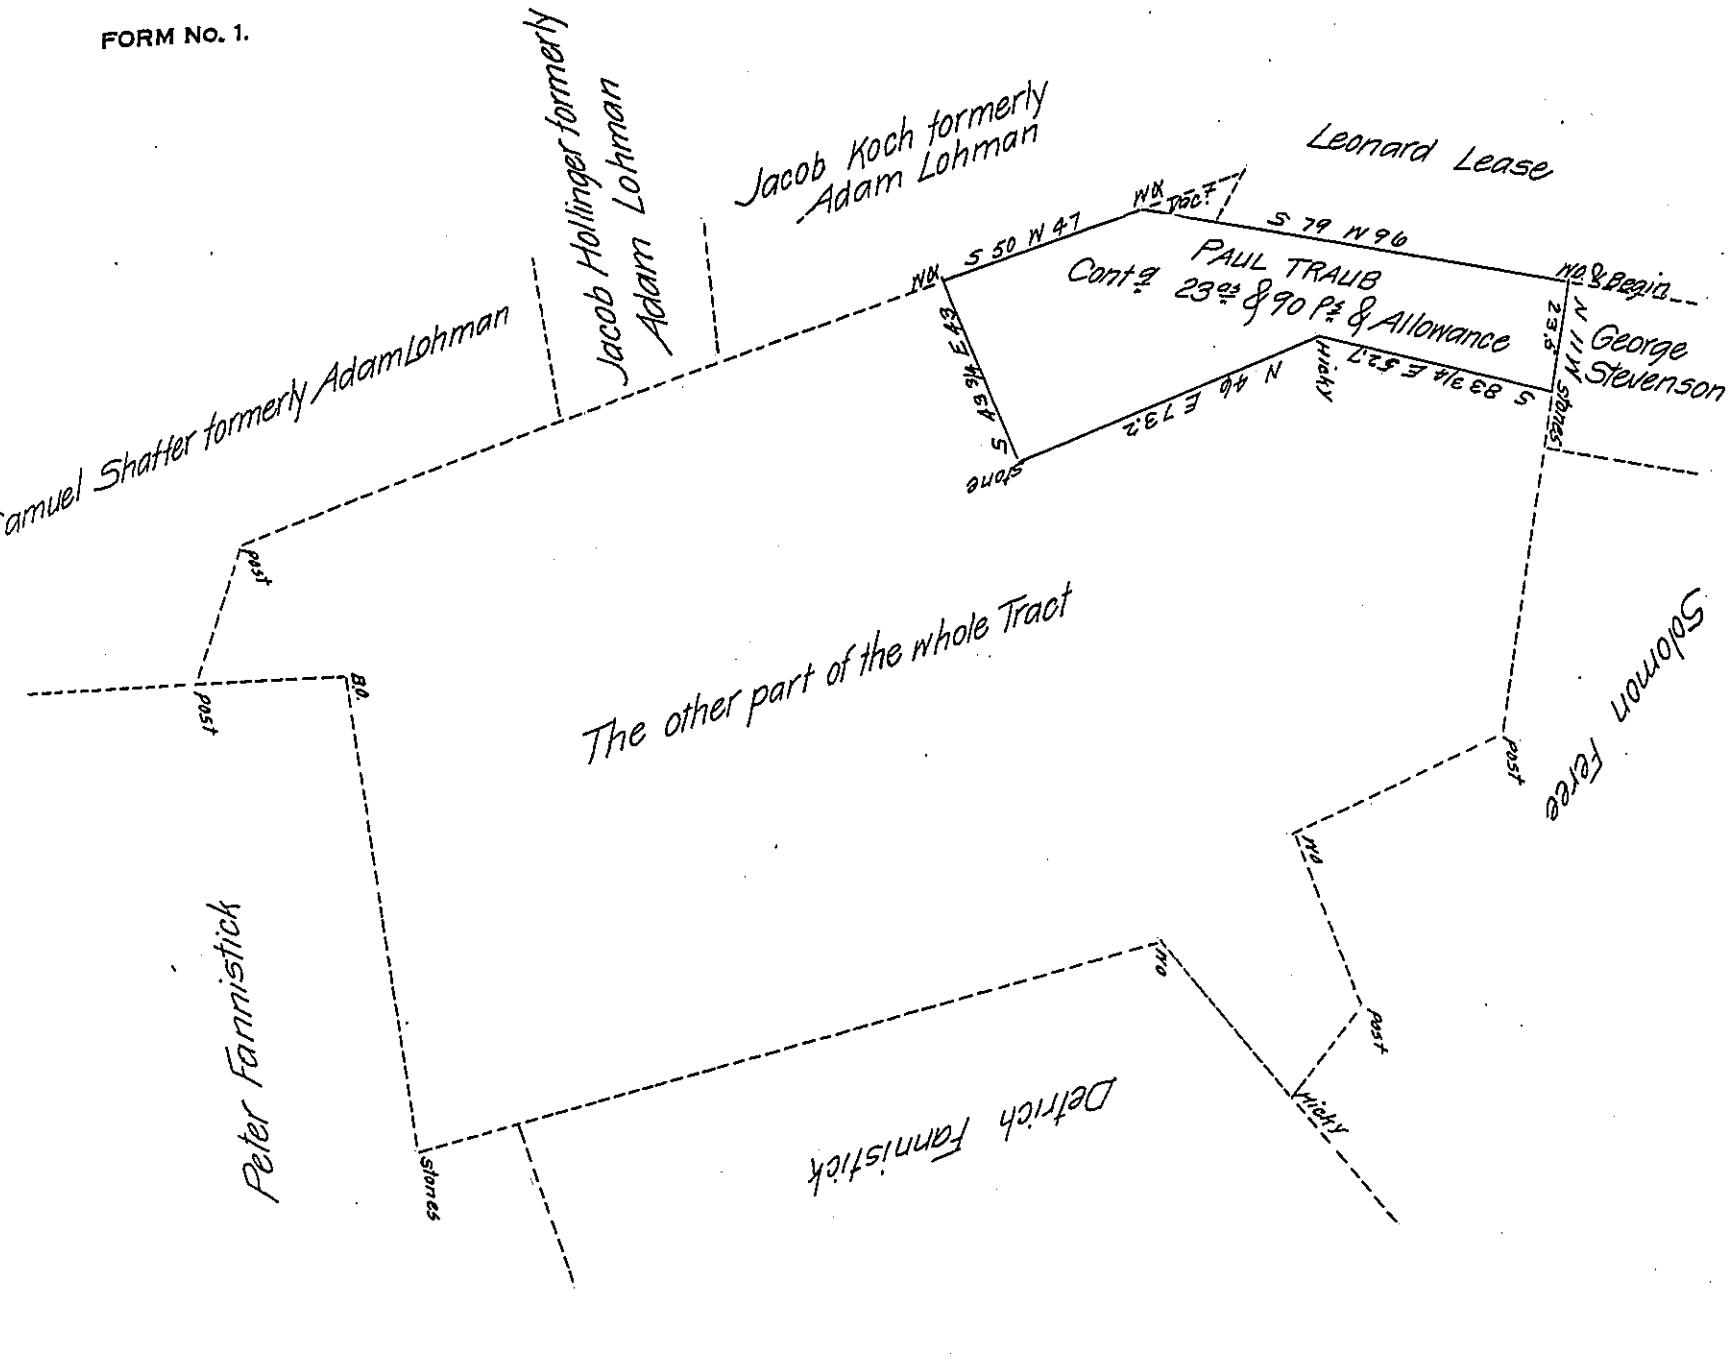

Situate in Washington formerly Reading Township in the County of York Containing as above set forth 23 as & 90 Ps & Allowance &c Being part of a larger Tract of 225 as & 90 Ps And Allowance &c which was Originally Surveyed by William Mathews late D.S on the 24th of the 3d Mo AD 1765 In Pursuance of a Warrant for 100 as Granted to Paul Traub bearing date the 23d day of November AD 1764 Resurveyed and divided off from the said larger Tract of Land on the 11th day of January A.D 1812 for and at the request of the present owner William Caldwell who desired that the same should be returned for Confirmation

To Andrew Porter Esqr
Surveyor General
Lancaster Pa

Per Jacob Spangler D.S.

IN TESTIMONY that the above is a copy of the original remaining on file in the Department of Internal Affairs of Pennsylvania, made comformably to an Act of Assembly approved the 16th day of February 1833, I have hereunto set my hand and caused the Seal of said Department to be affixed at Harrisburg, this fourth day of June 1907

Henry Houck.

Secretary of Internal Affairs.