FORM No 1.

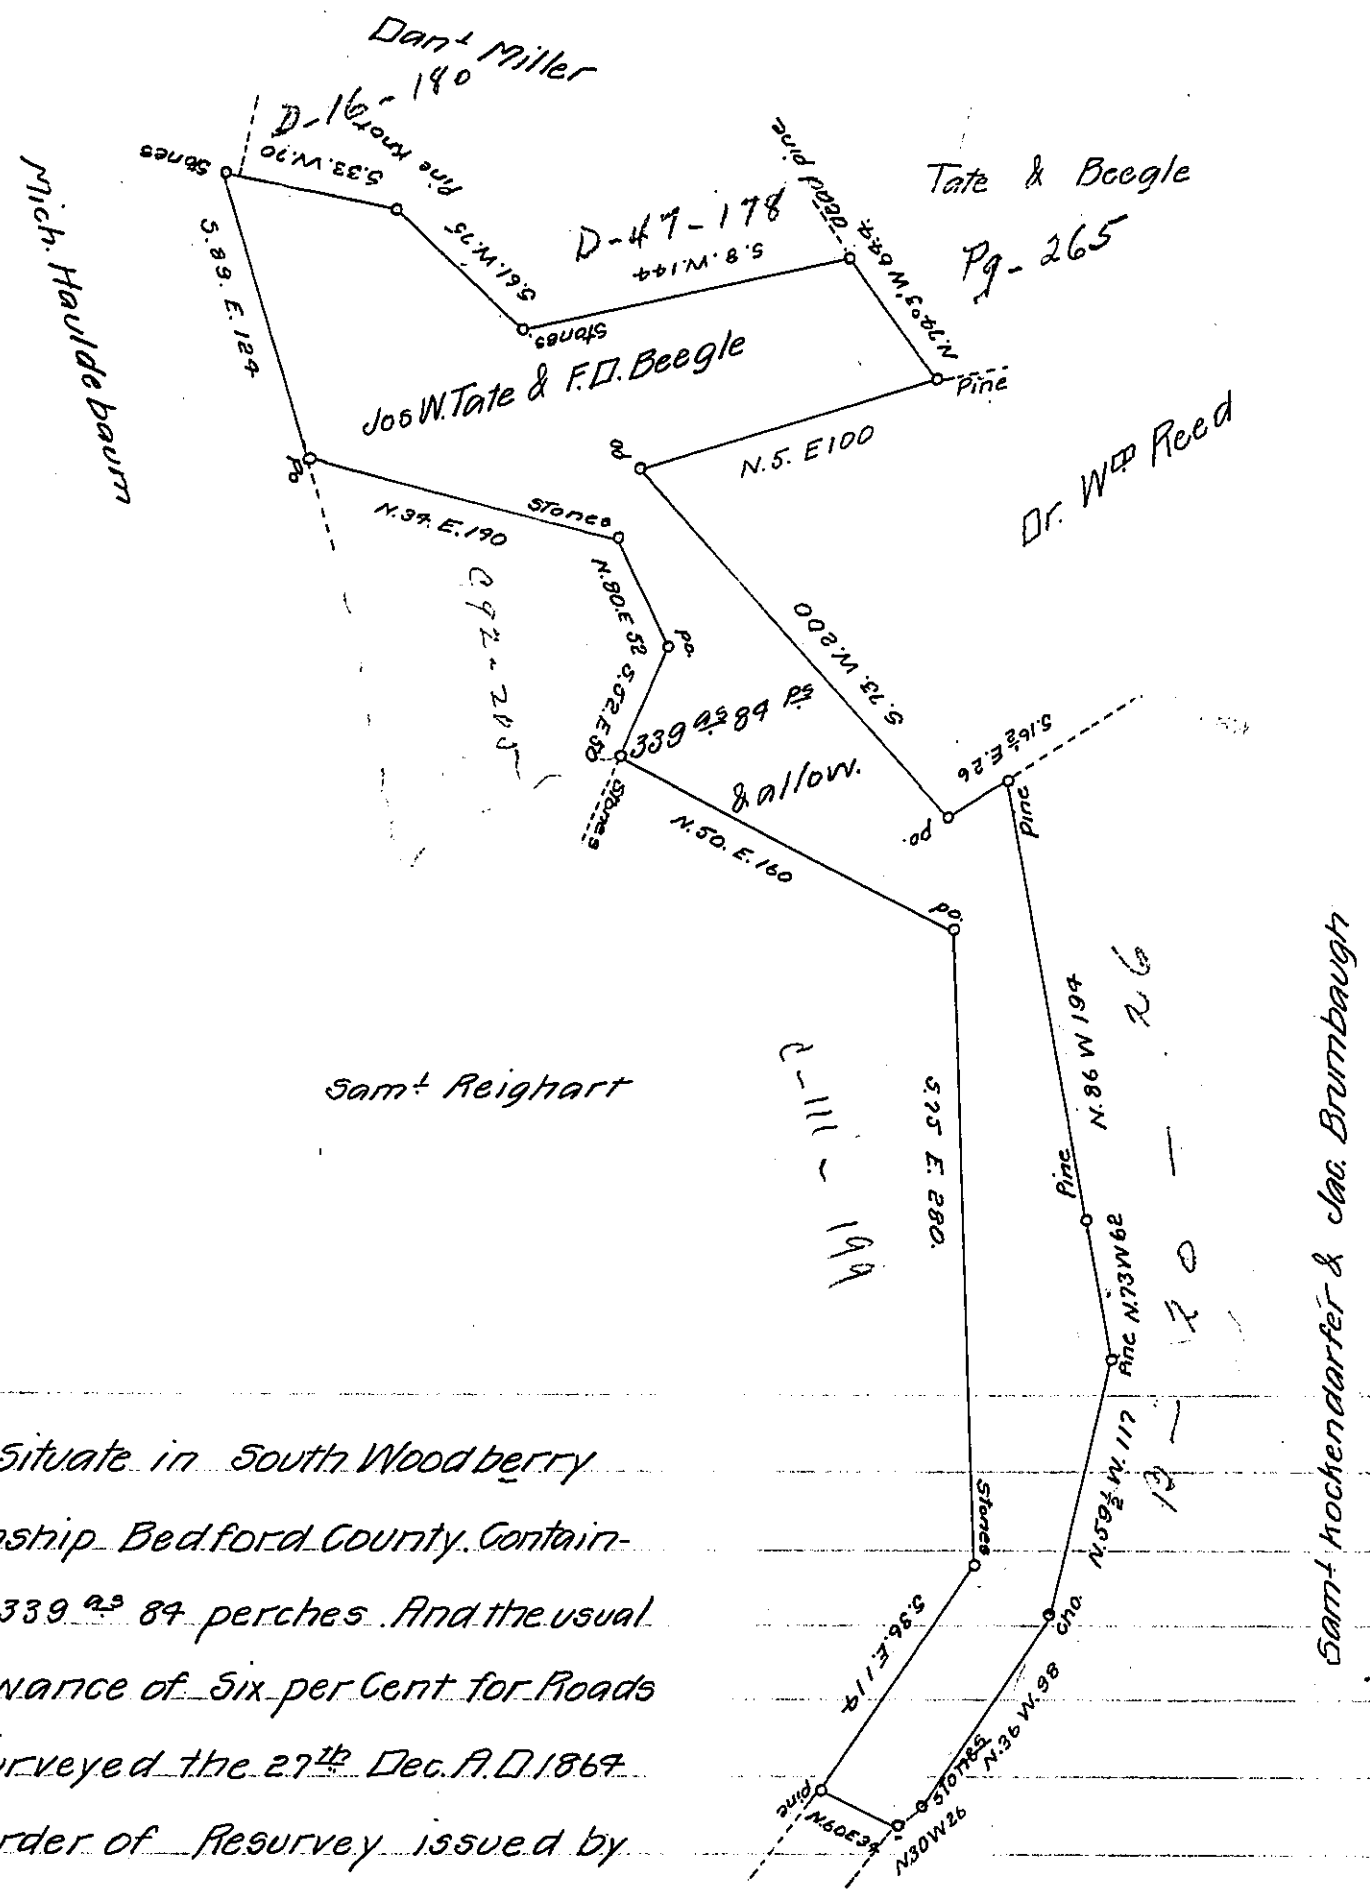

Situate in South Woodberry Township Bedford County. Containing 339 a^s 84 perches. And the usual Allowance of Six per Cent for Roads Resurveyed the 27th Dec. A.D. 1864 On Order of Resurvey issued by the Board of Property, dated the 23" day of – A.D. 1864. on Warrant granted to Joseph W. Tate & F.D. Beegle, dated the 24th day of June A.D. 1856

Saml Ketterman D.S.

To J. M. Campbell Esq S.G.

Approved the 9th Dec. 1867.

P. Donahoe C.S.

IN TESTIMONY that the above is a copy of the original remaining on file in the Department of Internal Affairs of Pennsylvania, made conformably to an Act of Assembly approved the 16th day of February, 1833, I have hereunto set my Hand and caused the Seal of said Department to be affixed at Harrisburg, this twenty ninth *day of* October *1907*

Henry Houck

Secretary of Internal Affairs.