FORM No. I.

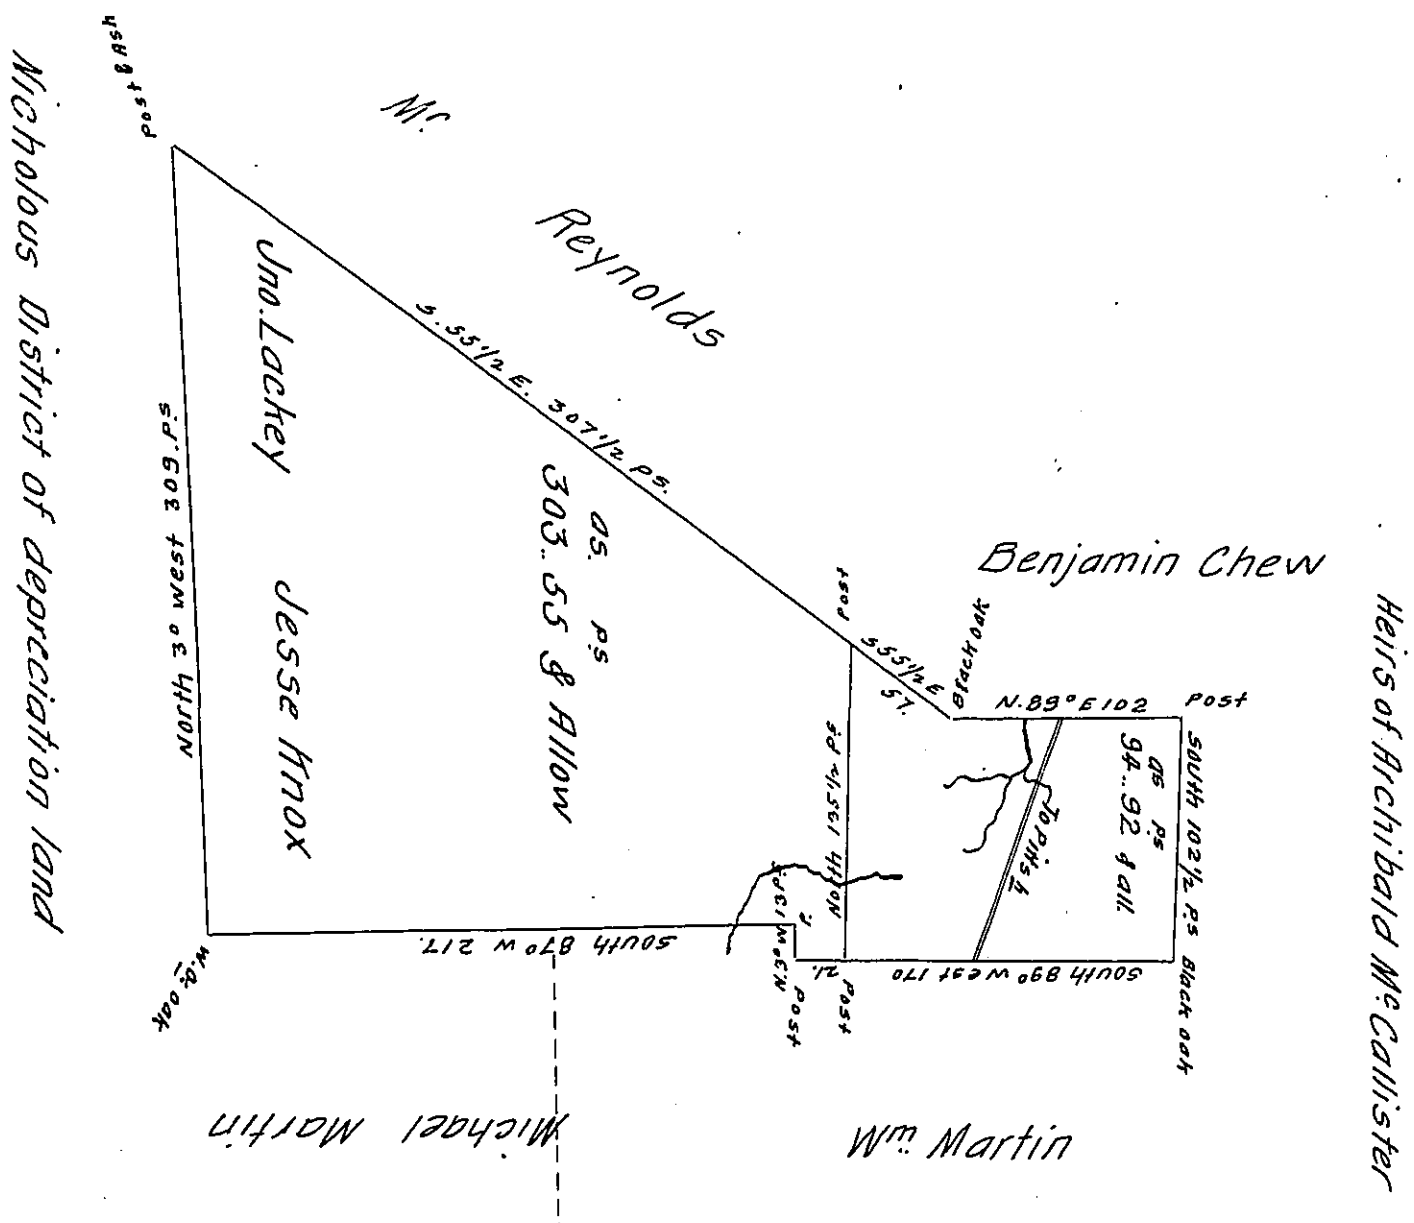

Draft of a tract of land Situate in Connequenessing – Butler County Containing three hundred ninety seven Acres and one hundred and forty seven perches and allowance of six per cent &c. Surveyed on the 30th day of March 1835. On Settlement and improvement. divided off the east end of said tract. ninety four acres and ninety two perches with the usual Allowance &c for Mr. Wm Bell by virtue of his purchase &c

Jacob Spangler Esqr.
Surveyer General

James J. Hoge D.S.

IN TESTIMONY that the above is a copy of the original remaining on file in the Department of Internal Affairs of Pennsylvania, made conformably to an Act of Assembly approved the 16th day of February, 1833, I have hereunto set my Hand and caused the Seal of said Department to be affixed at Harrisburg,

this nineteenth *day of* August *1907*

Henry Houck

Secretary of Internal Affairs.