FORM NO 1.

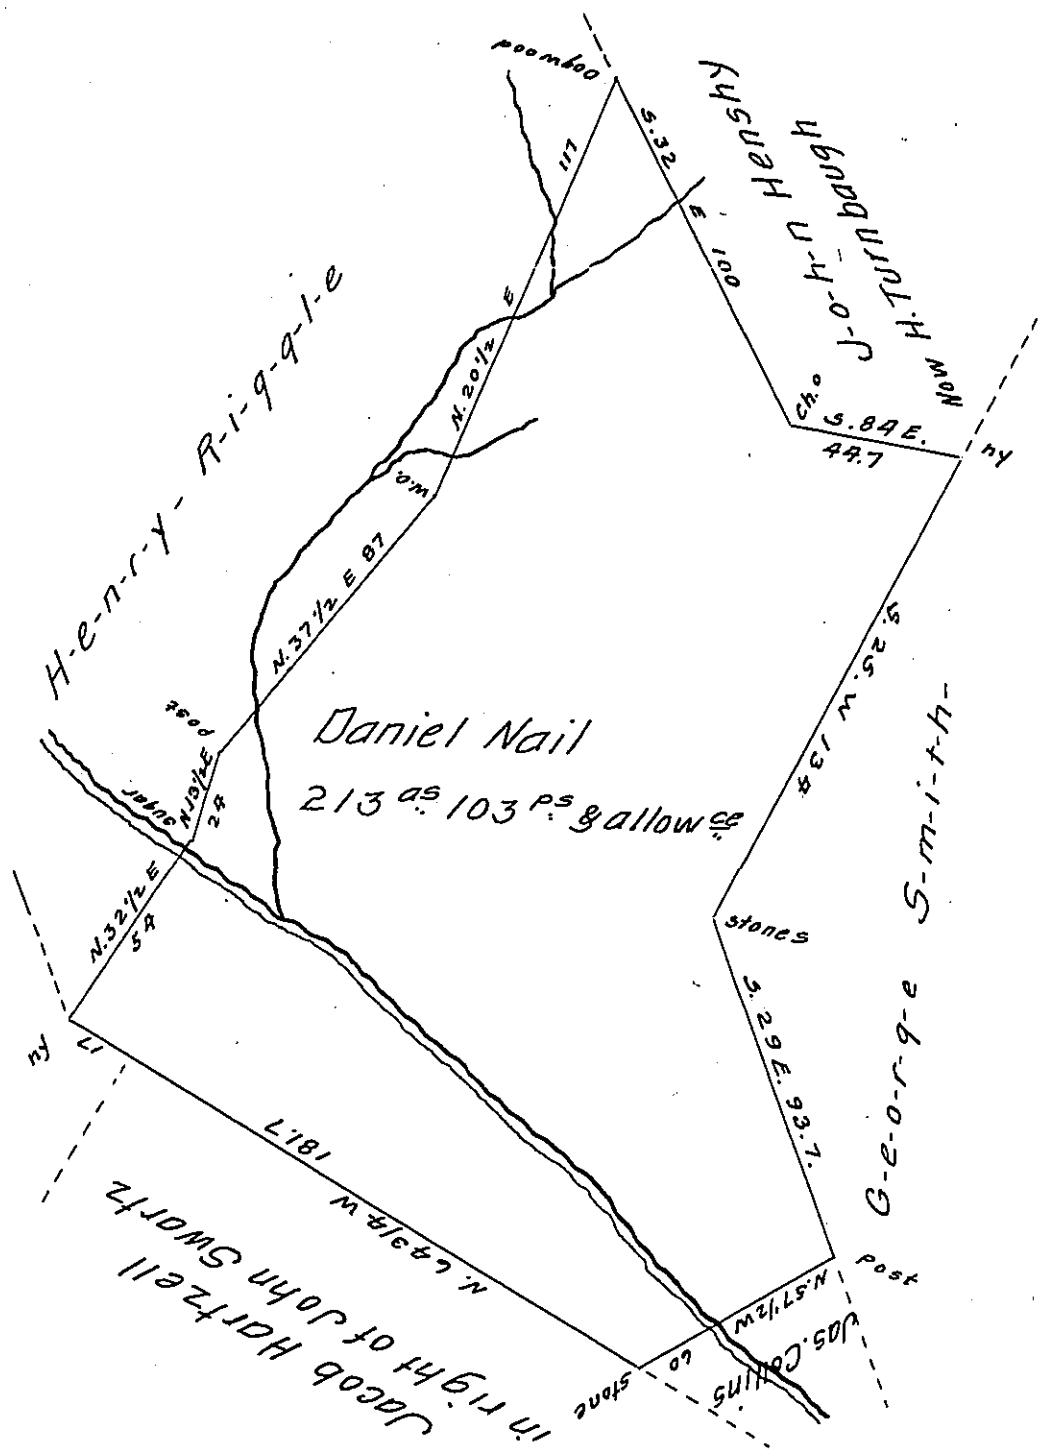

Situate in Antes Township Blair County, Containing two hundred and thirteen Acres, One hundred and three perches and Allowance &c. Originally Surveyed on the 9th Decr 1851 on a Warrant for 210 as to Daniel Nail dated the 4th Decr 1851. Resurveyed (in pursuance of an Order of Resurvey dated 12th July 1852) on the 24th July A.D.1851.

To J. Porter Brawley Esqr.
Surveyor General

James L. Gwin
C. S.

IN TESTIMONY that the above is a copy of the original remaining on file in the Department of Internal Affairs of Pennsylvania, made conformably to an Act of Assembly approved the 16th day of February, 1833, I have hereunto set my Hand and caused the Seal of said Department to be affixed at Harrisburg, this third day of September 1907.

Henry Houck.

Secretary of Internal Affairs.