FORM No 1.

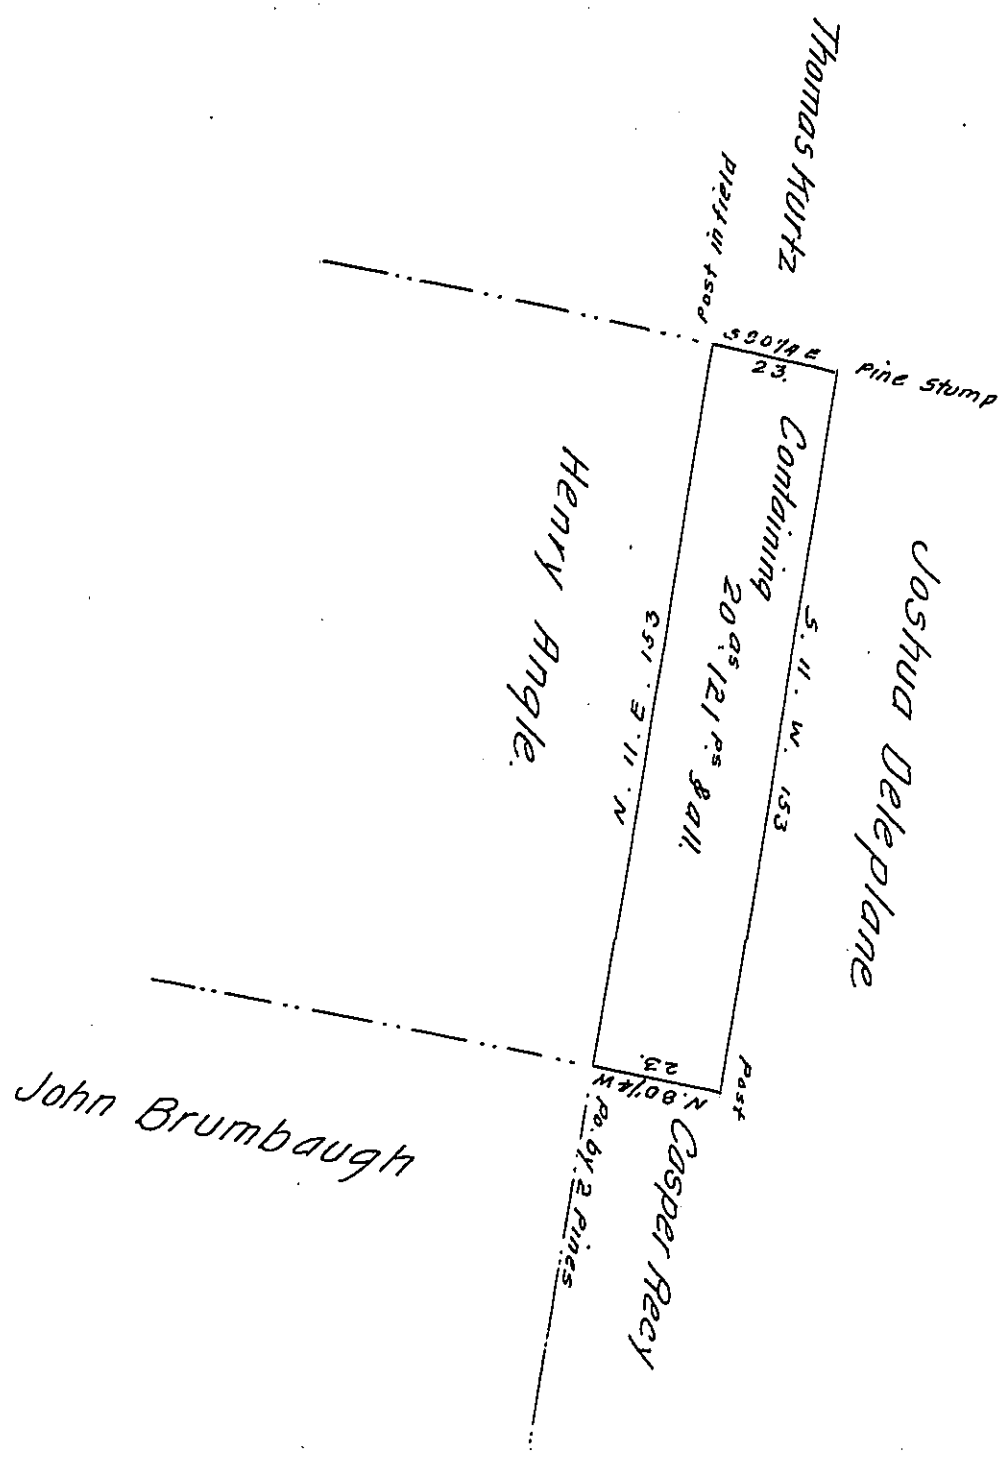

Situate in North Woodberry Township Blair County. Containing 20 as 121 ps & allowance. Surveyed the 2nd day of August 1865. On a Warrant granted to Theophilus Snyder. Dated the 25th day of August 1865 for Twenty one Acres.

H. C. Nicodemus
Surveyor for Blair Co.

Note.

This Warrant May interfere with the Henry Angle, but think not as the line N 11 E 153 is the oldest line found on the ground, and Starting at what I Suppose the Corner of the Angle 2 pines the line S. 11. W. 153 per. Counting to the date of the Delaplane Surveyed on Patent in 1836.

H.C.N.

C.S.

IN TESTIMONY that the above is a copy of the original remaining on file in the Department of Internal Affairs of Pennsylvania, made conformably to an Act of Assembly approved the 16th day of February, 1833, I have hereunto set my Hand and caused the Seal of said Department to be affixed at Harrisburg, this third *day of* September *1907.*

Henry Houck

Secretary of Internal Affairs.