148

FORM NO 1.

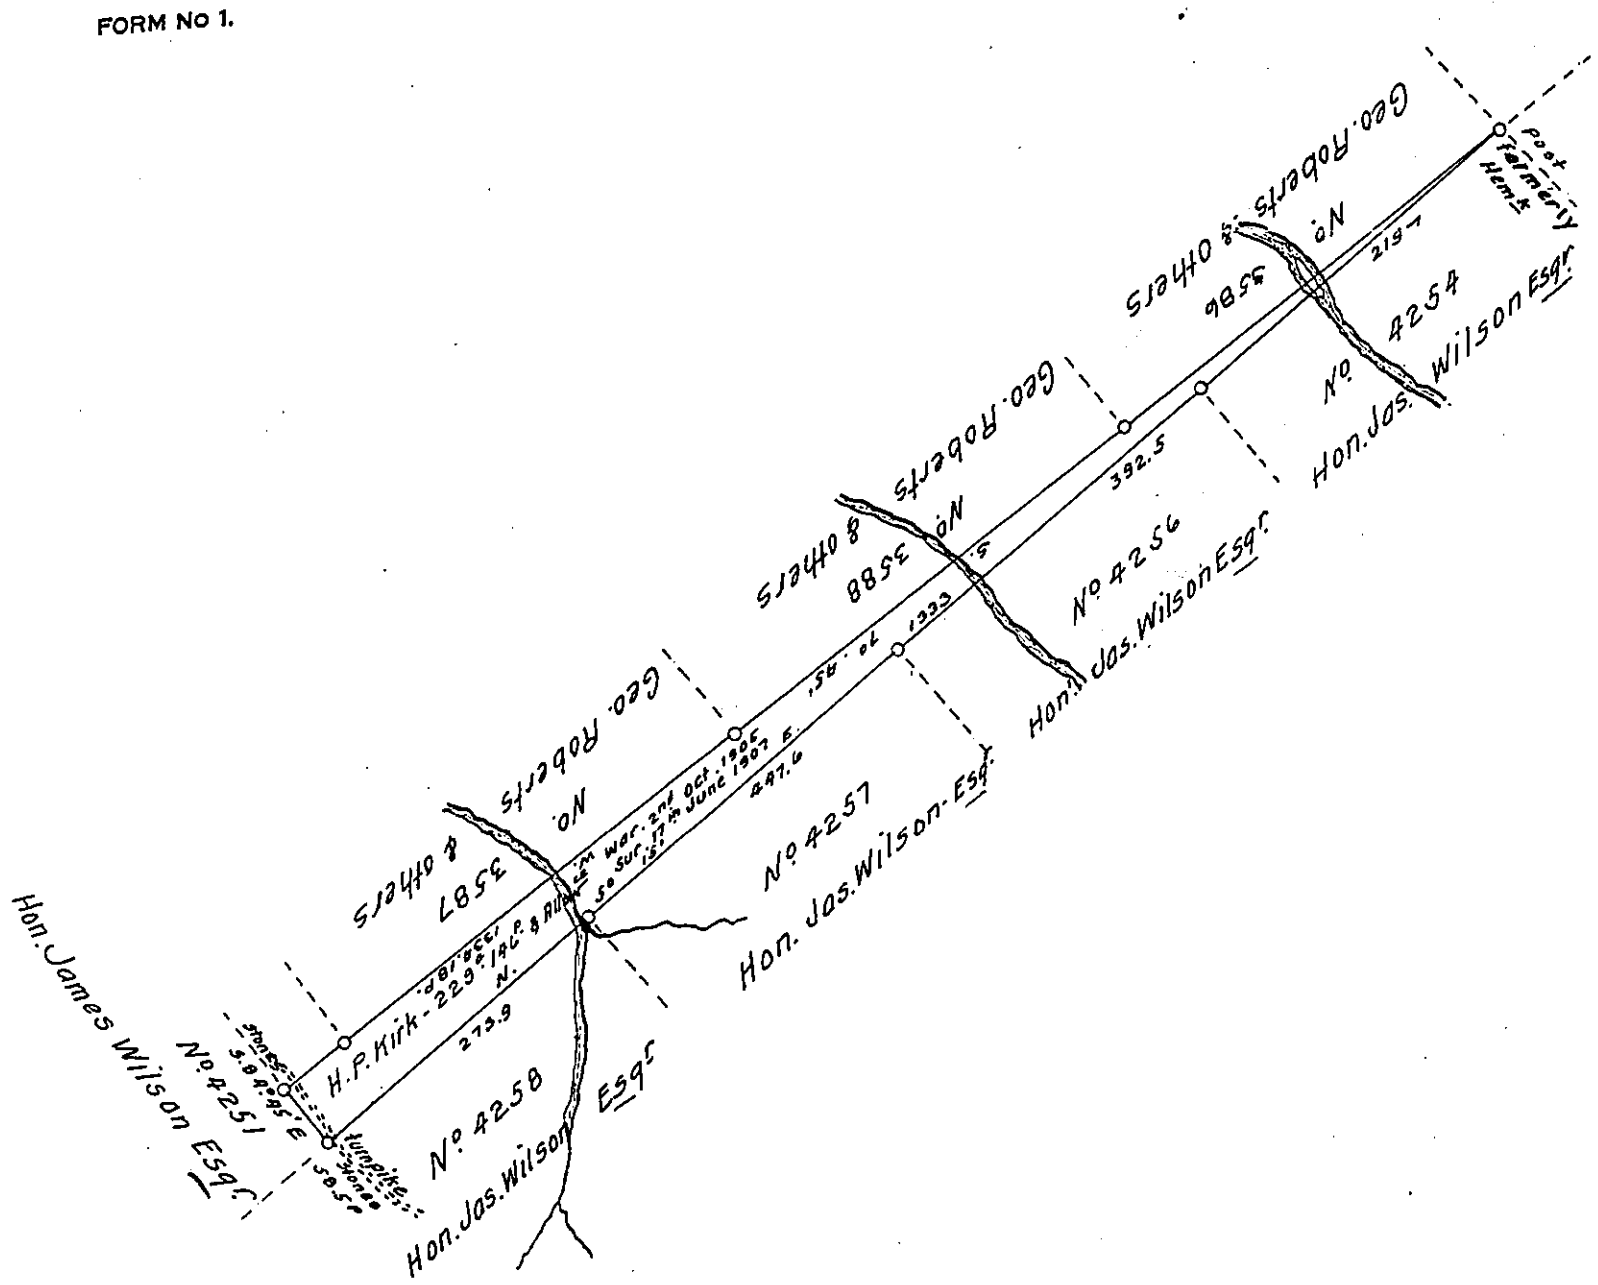

A Draft of a tract of land situated in the Township of Union and County of Clearfield, containing two Hundred and twenty nine acres and 146 - perches and allowance of six per cent for roads, etc. Surveyed for Harry P. Kirk, the 17th day of June 1907. ~~it being part of a larger tract containing --- acres --- perches and allowance, originally~~ surveyed in pursuance of a warrant granted to Harry P. Kirk dated the Second day of October 1905.

To Hon. Henry Houck
Secretary of Internal Affairs.

Thomas W. Moore
County Surveyor.

Note. When this form is used the County Surveyor should indicate by dotted lines the remainder of the original survey thus showing the location of the part returned. See paragraph nine of instructions to County Surveyors.

IN TESTIMONY that the above is a copy of the original remaining on file in the Department of Internal Affairs of Pennsylvania, made conformably to an Act of Assembly approved the 16th day of February, 1833, I have hereunto set my Hand and caused the Seal of said Department to be affixed at Harrisburg, this tenth day of September 1907.

Henry Houck

Secretary of Internal Affairs.