FORM NO 1.

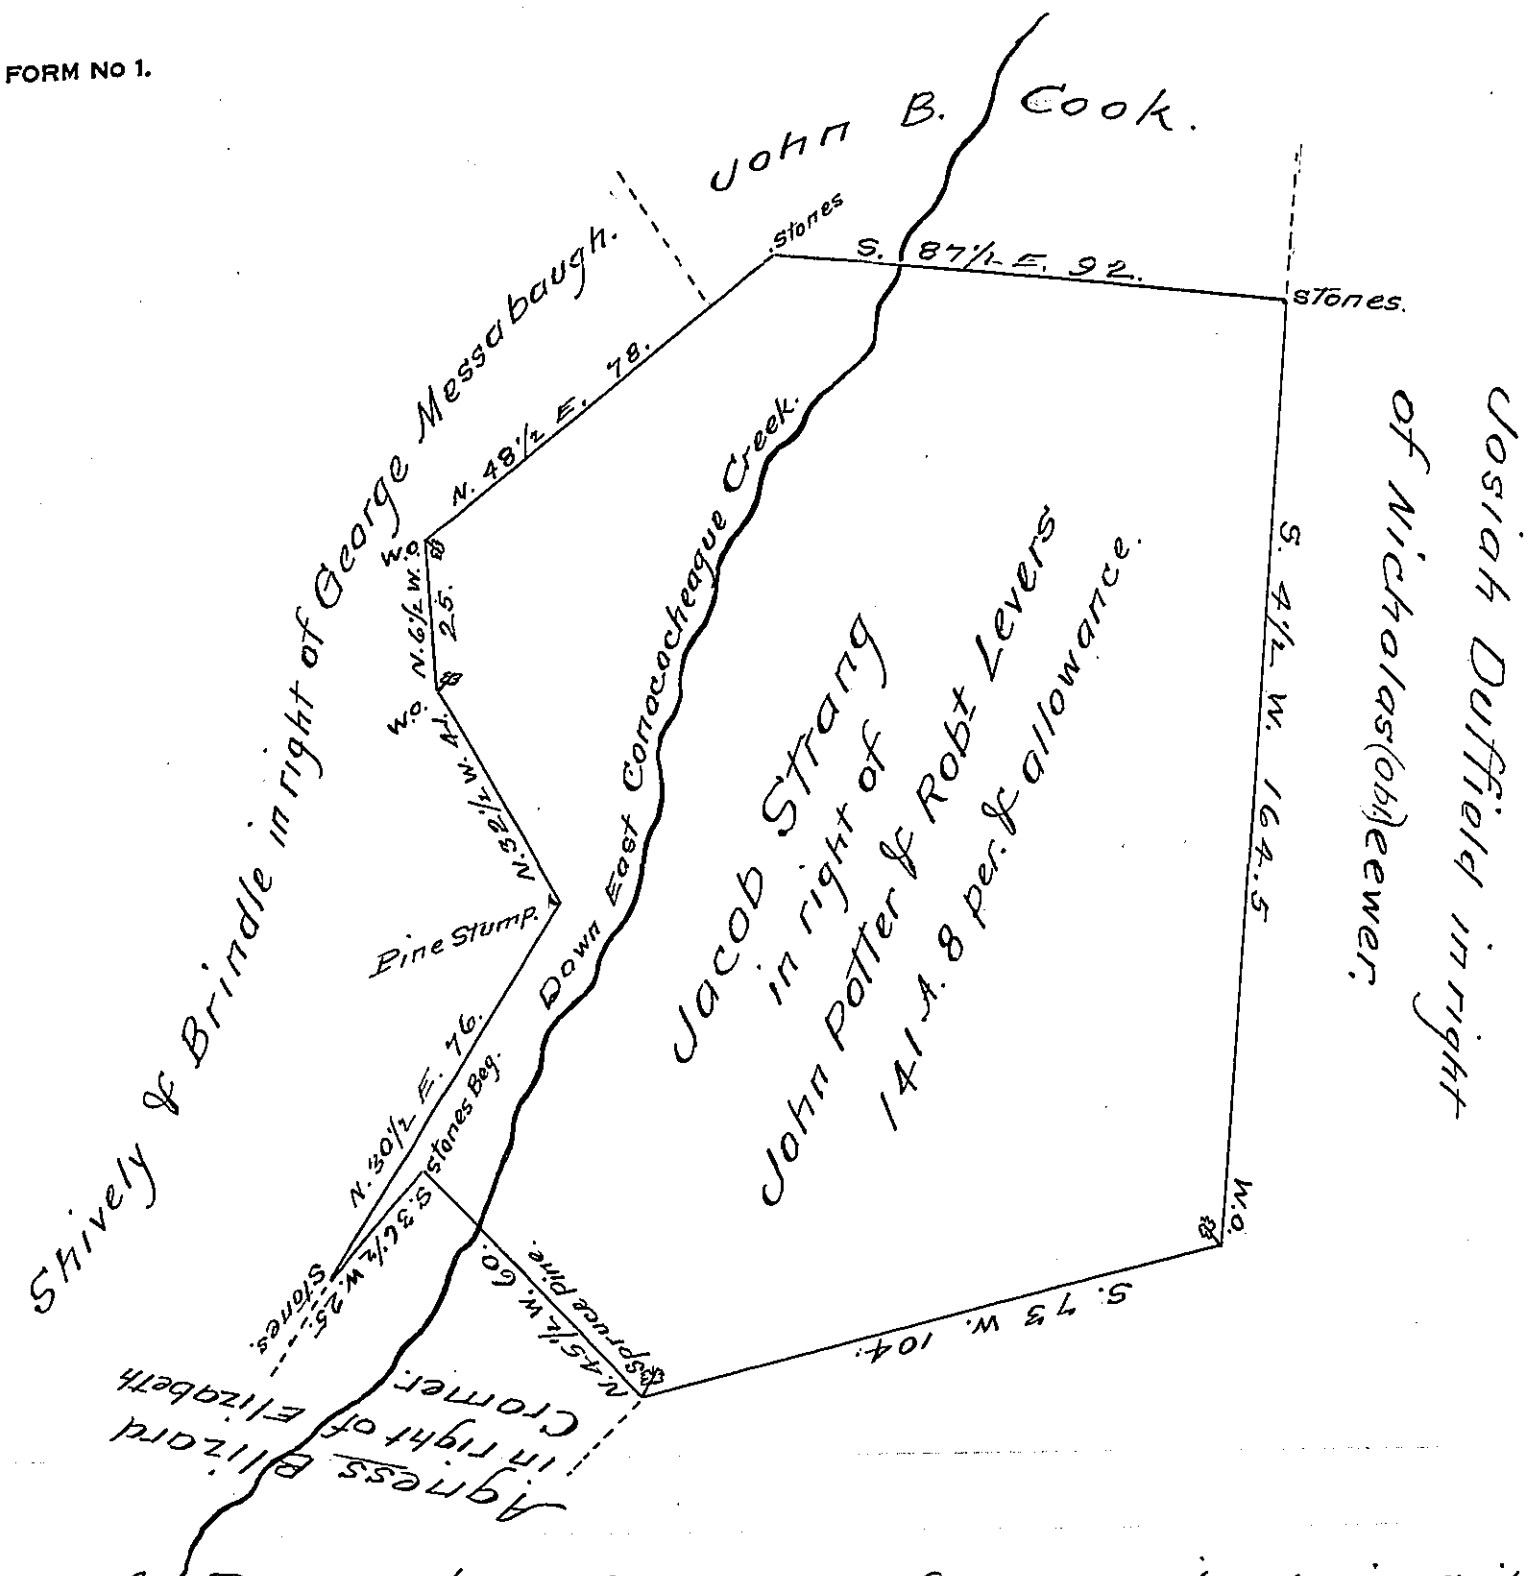


A Draught of a tract of Land situate in Guilford Township Franklin County Pa. Containing 141 Acres 8 perches & allowance Surveyed March 13th. 1844 for Jacob Strang in pursuance of a Warrant granted John Potter & Robt. Levers bearing date Octr. 9th 1750.

Pr. Hugh Auld D.S.

N. B. The above Land has been in the occupancy of said Strang 60 years and upwards from the best information I can obtain. H. A.

To Jacob Sallade Esqr.
Surveyor General of Pa.

*IN TESTIMONY that the above is a copy of the original remaining on file in the Department of Internal Affairs of Pennsylvania, made conformably to an Act of Assembly approved the 16th day of February, 1833, I have hereunto set my Hand and caused the Seal of said Department to be affixed at Harrisburg, this* Twentieth *day of* September *1907.*

Henry Houck

*Secretary of Internal Affairs.*