FORM No 1.

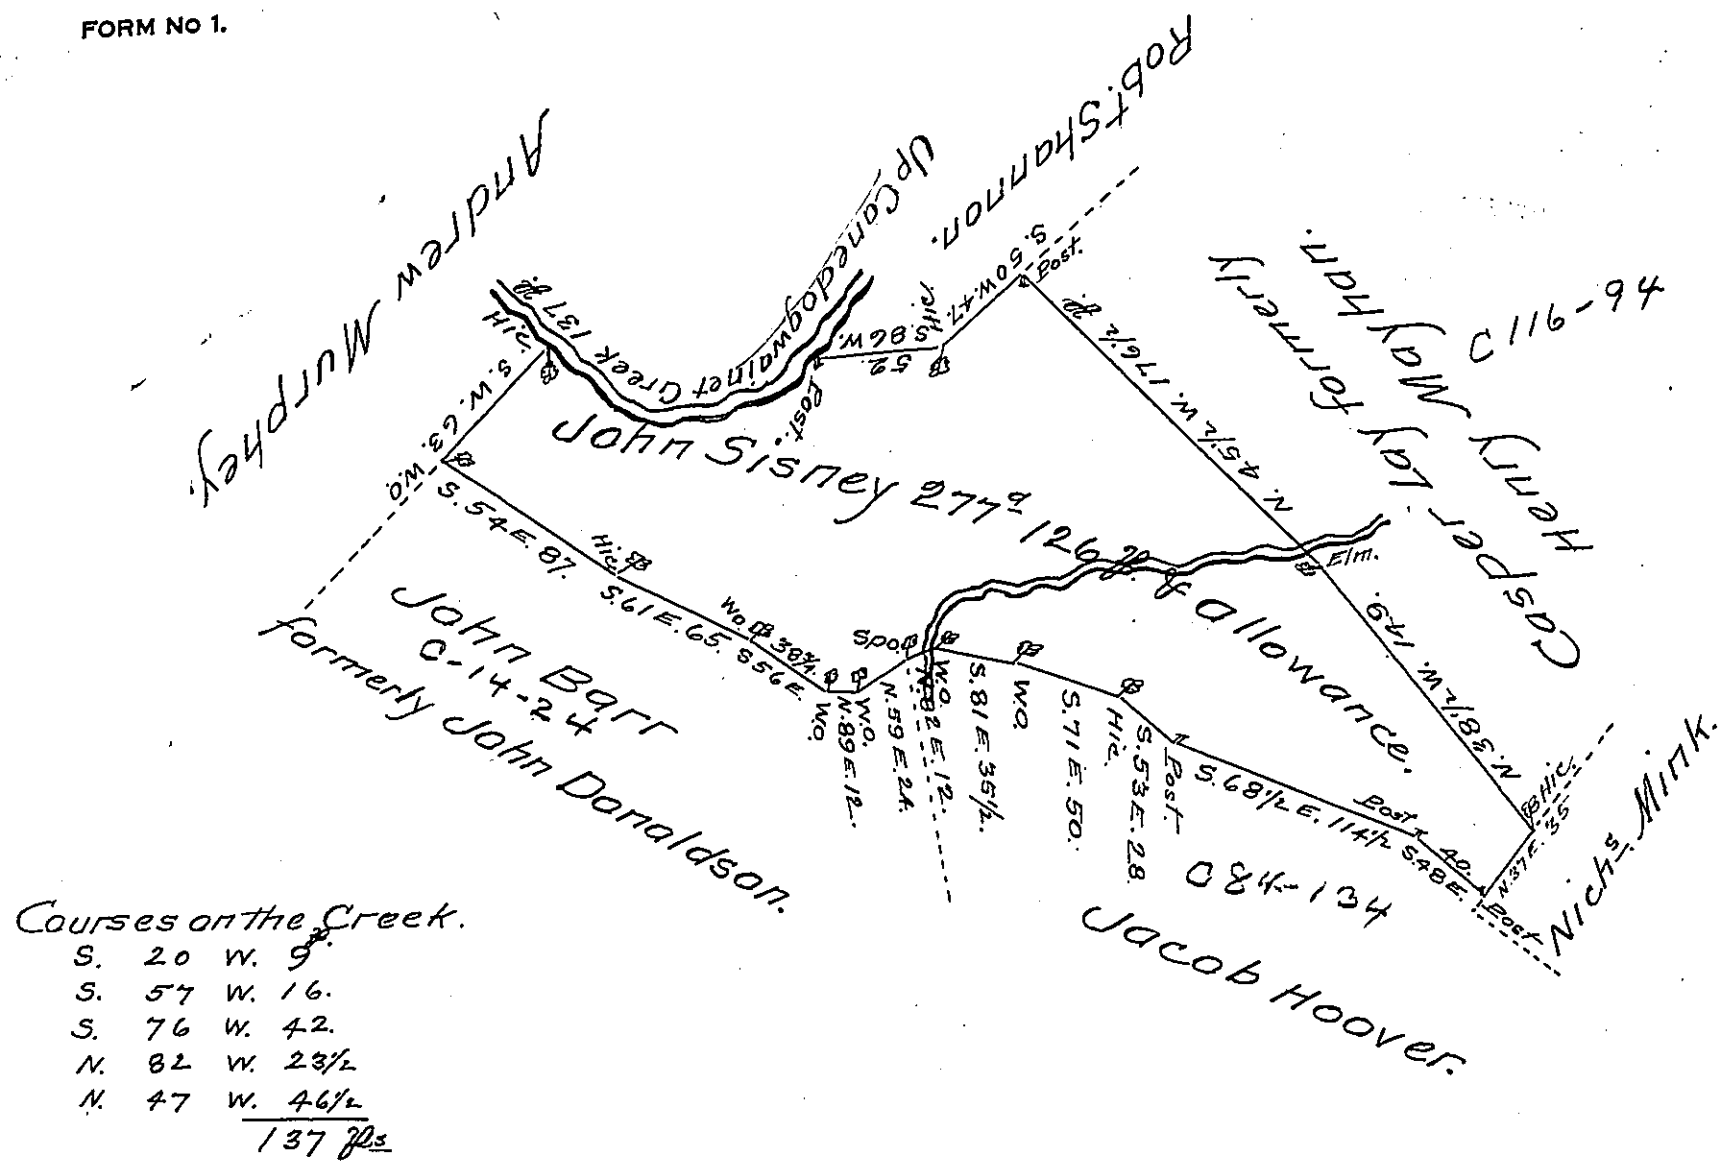

A Draft of a Tract of Land situate in Southampton Township in the County of Franklin (formerly in Lurgan Township in the County of Cumberland) Containing Two hundred and Seventy Seven Acres and 126 Perches and the Allowance of six ℘. Cent. for Roads &c. resurvey'd ~~February~~ September 23d 1788 in pursuance of a warrant granted to John Sisney bearing Date the 16th. Day of December 1755.

To Daniel Brodhead Esquire
Surveyor General of Pennsylvania

Matthw. Henderson
D.S.

IN TESTIMONY that the above is a copy of the original remaining on file in the Department of Internal Affairs of Pennsylvania, made conformably to an Act of Assembly approved the 16th day of February, 1833, I have hereunto set my Hand and caused the Seal of said Department to be affixed at Harrisburg, this thirtieth *day of* October *1907.*

Henry Houck

Secretary of Internal Affairs.