FORM No 1.

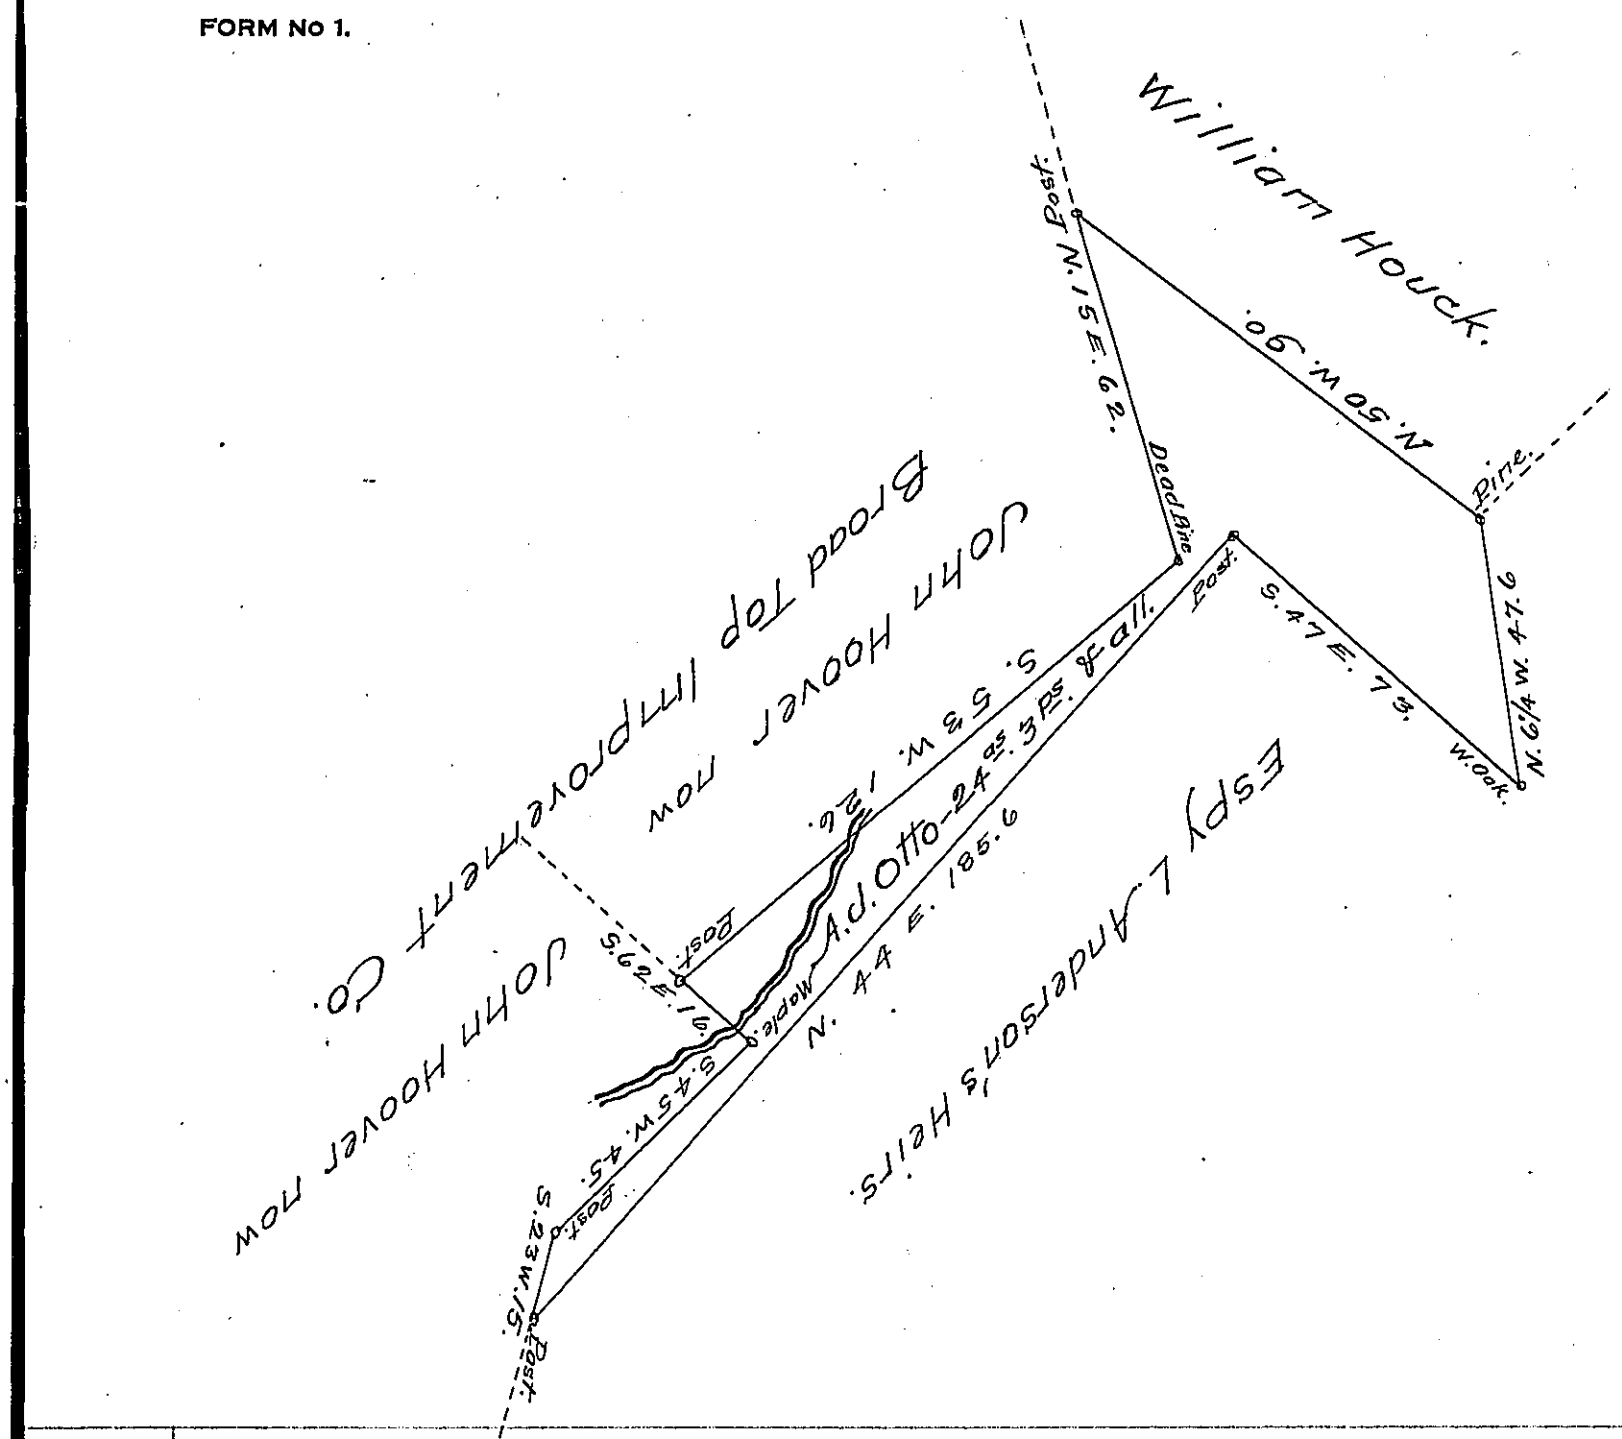

Draft of a tract of land containing twenty four acres three perches and allowance of six per cent for roads &c, Situate on Trough Creek, in Carbon Township in the county of Huntingdon. Surveyed the 21st day of February A.D. 1873 in pursuance of a warrant granted to A.J. Otto dated the 18th day of December A.D. 1872.

To Col Robert B Beath
Surveyor General.

For Henry Wilson C.S.
Samuel Kelterman

IN TESTIMONY that the above is a copy of the original remaining on file in the Department of Internal Affairs of Pennsylvania, made conformably to an Act of Assembly approved the 16th day of February, 1833, I have hereunto set my Hand and caused the Seal of said Department to be affixed at Harrisburg, this Twelfth day of November 1907.

Henry Houck

Secretary of Internal Affairs.