FORM No. 1.

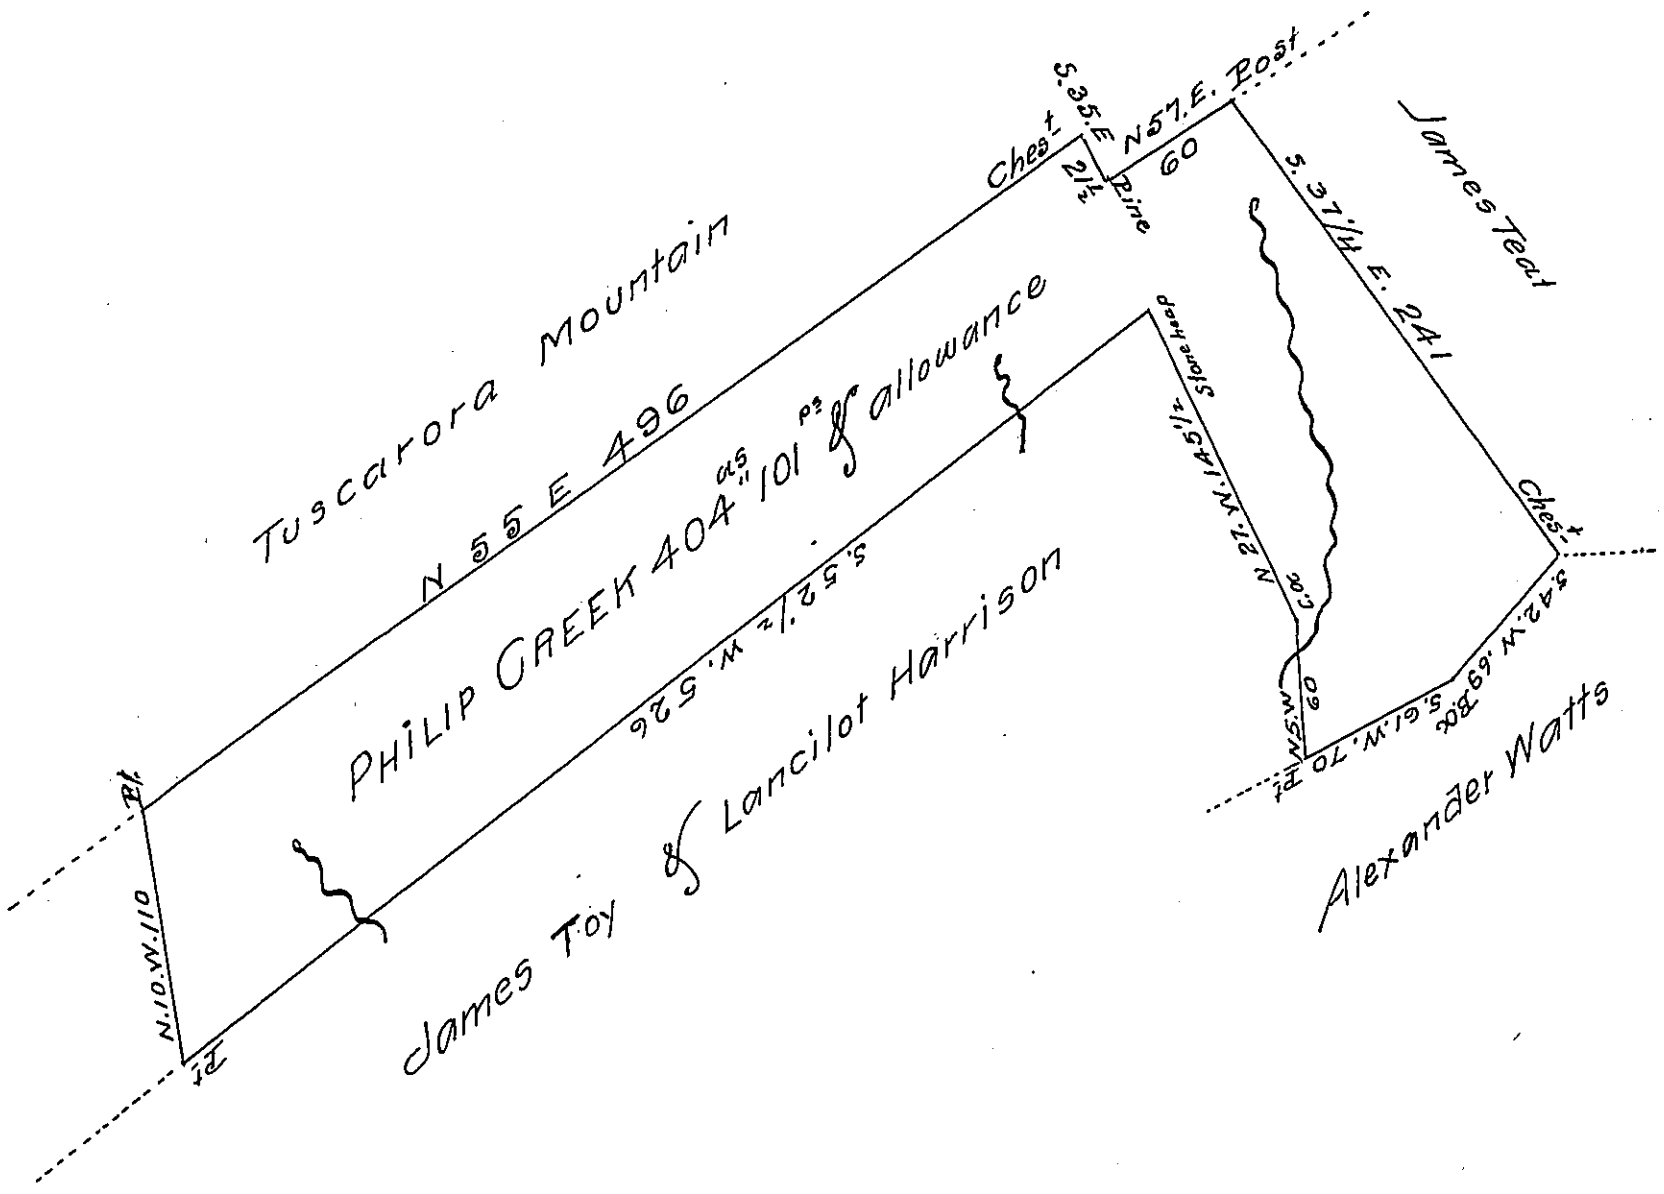


A Draught of a Tract of Land situate in Tyrone Township Cumbd County containing 404 as 101 ps and allowance of six p. Cent for roads &c. Surveyed the 23d day of April 1795 in pursuance of a warrant granted to Philip Creek dated the 27th day of January 1794. I certify that the above is a Copy of a Survey remaining in the Dep. Surs office. Signed Saml Lyon D.S. Janv 30 1809

Wm Wheeler D.S.

To Andrew Porter Esqr S.G.

IN TESTIMONY that the above is a copy of the original remaining on file in the Department of Internal Affairs of Pennsylvania, made comformably to an Act of Assembly approved the 16th day of February 1833, I have hereunto set my hand and caused the Seal of said Department to be affixed at Harrisburg, this twenty Sixth day of Aogust 1907

Henry Houck

Secretary of Internal Affairs.