FORM No 1.

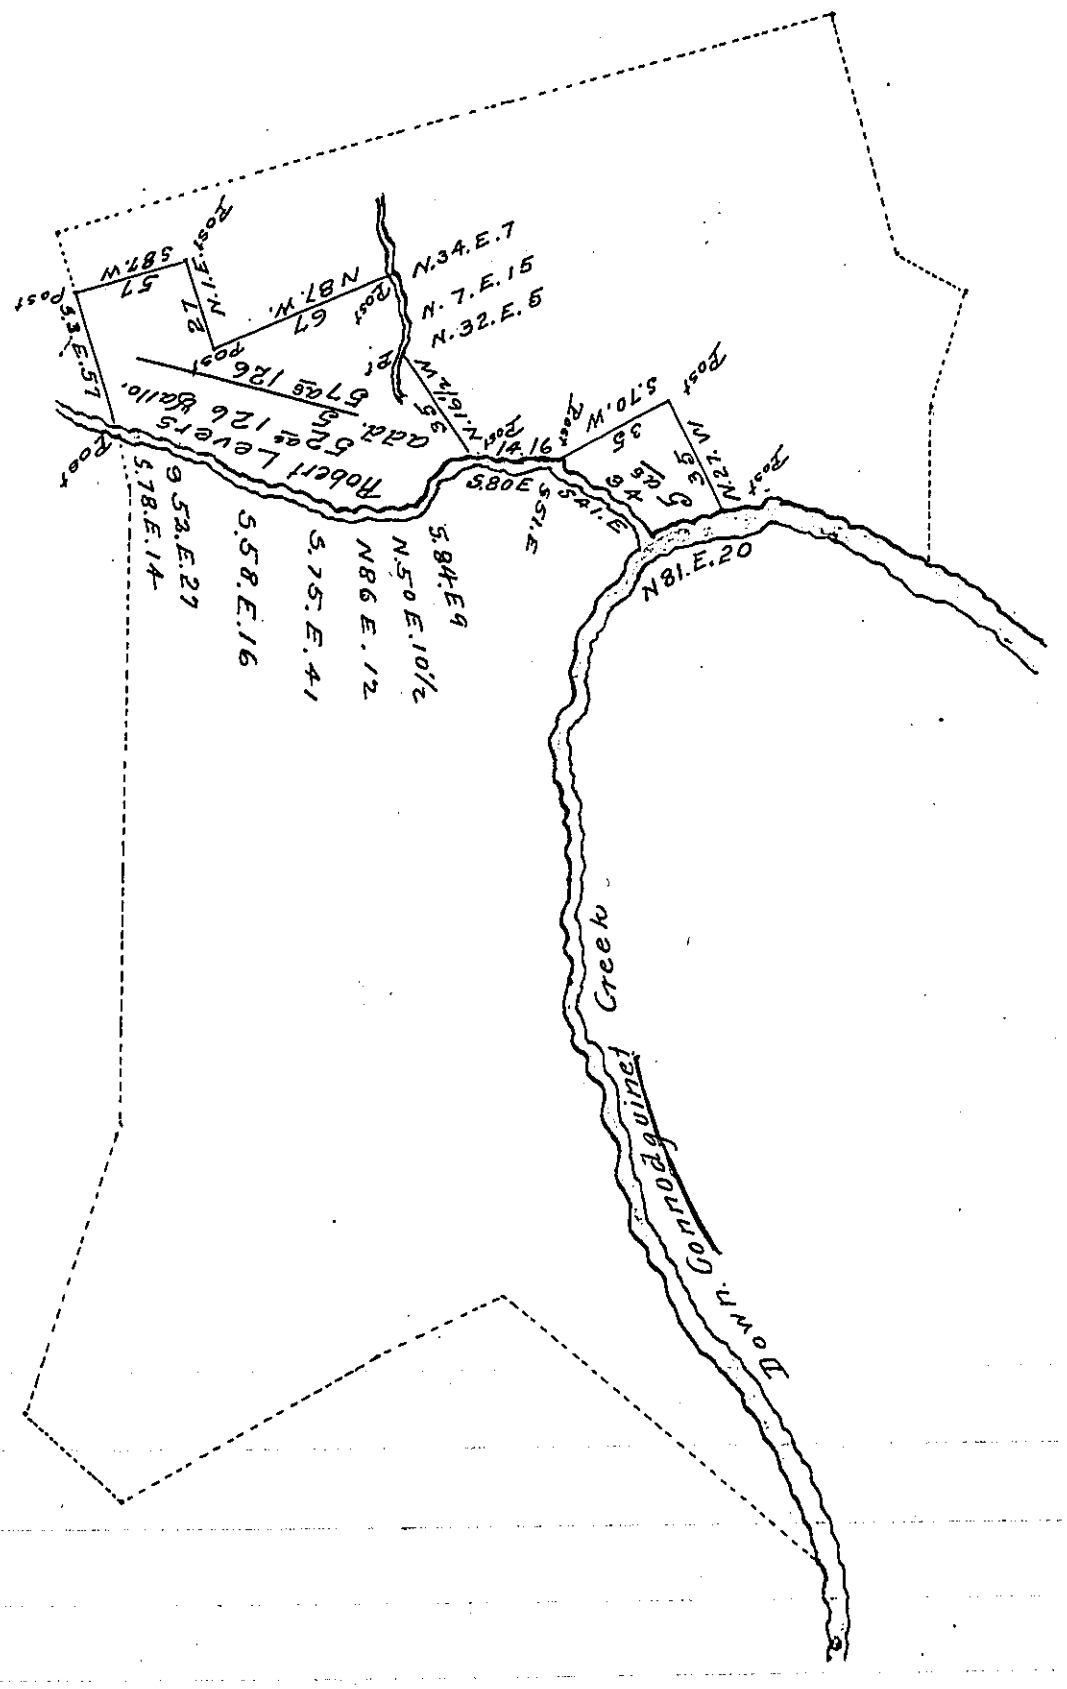

The Draft of a Tract of land situate in North Middleton Township Cumberland County containing Fifty seven acres 126 ps & allowance it being part of a larger tract originally surveyd on a warrent granted Robert Levers dated June 6th 1750 - containing 414 as 65 ps & allowance. Surveyd & divided May 1st 1819

Robt Clark D.S.

To Jacob Spangler Esquire
Surveyor General of Pennsa

IN TESTIMONY that the above is a copy of the original remaining on file in the Department of Internal Affairs of Pennsylvania, made conformably to an Act of Assembly approved the 16th day of February, 1833, I have hereunto set my Hand and caused the Seal of said Department to be affixed at Harrisburg, this twenty fifth *day of* November *1907*

Henry Houck

Secretary of Internal Affairs.