FORM No. 1.

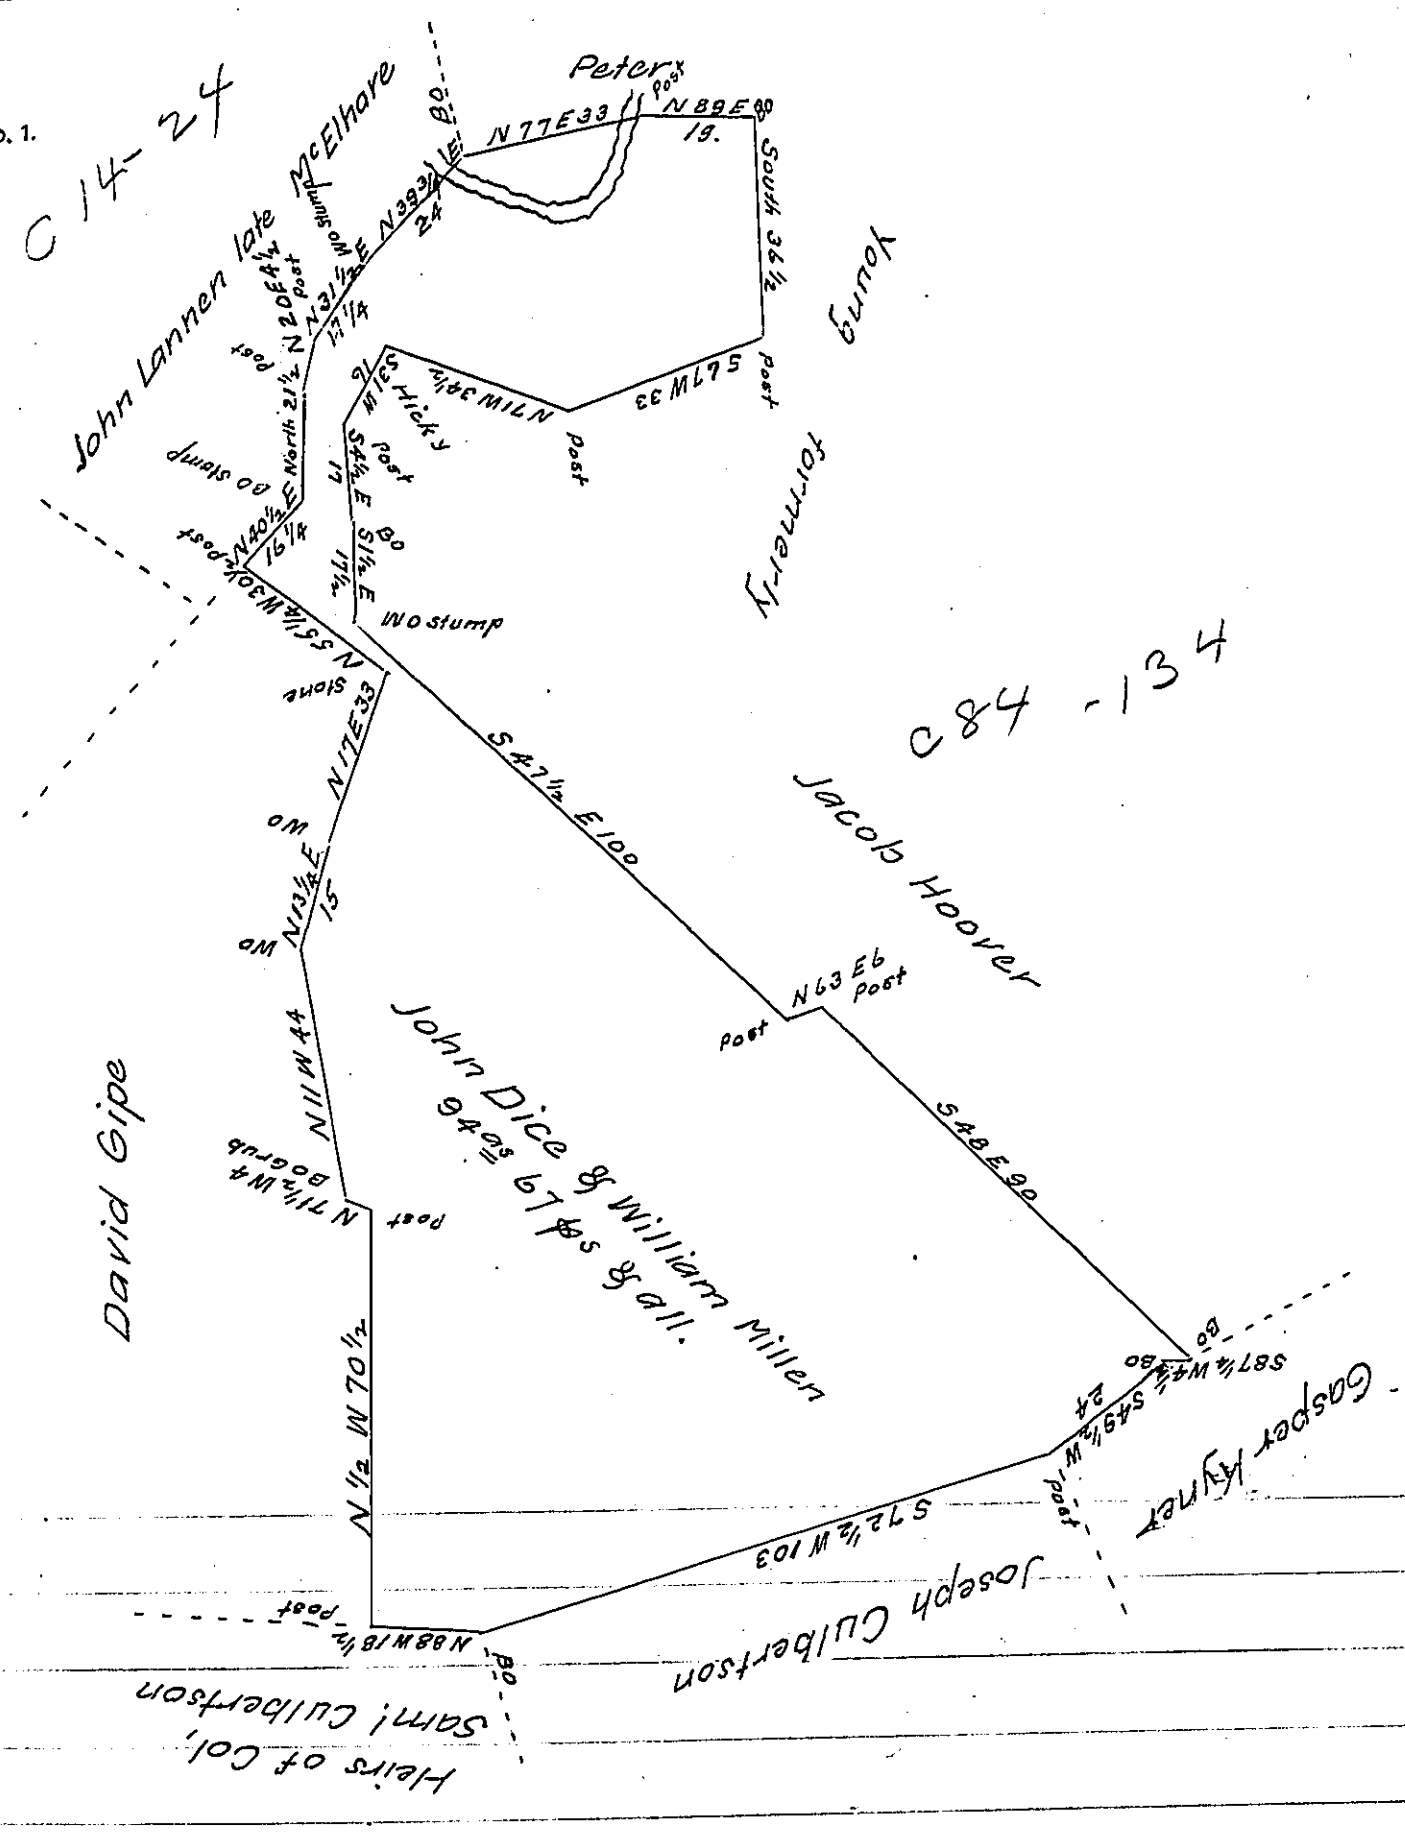

A Draught of a tract of land Situate in Letterkenny Township Franklin County Containing ninety four Acres and Sixty seven perches & allowance of Six ~~p~~ Cent for Roads - Surveyed the 7th day of July 1817. in pursuance of a Warrant Granted John Dice & William Millen for 95a Dated the 13th day of June 1817. - - - -

Jacob Spangler Esqr
Surveyor General

Archd. Fleming D.S.

IN TESTIMONY that the above is a copy of the original remaining on file in the Department of Internal Affairs of Pennsylvania, made comformably to an Act of Assembly approved the 16th day of February 1833, I have hereunto set my hand and caused the Seal of said Department to be affixed at Harrisburg, this twelfth *day of* November *1907.*

Henry Houck

Secretary of Internal Affairs.