FORM No 1.

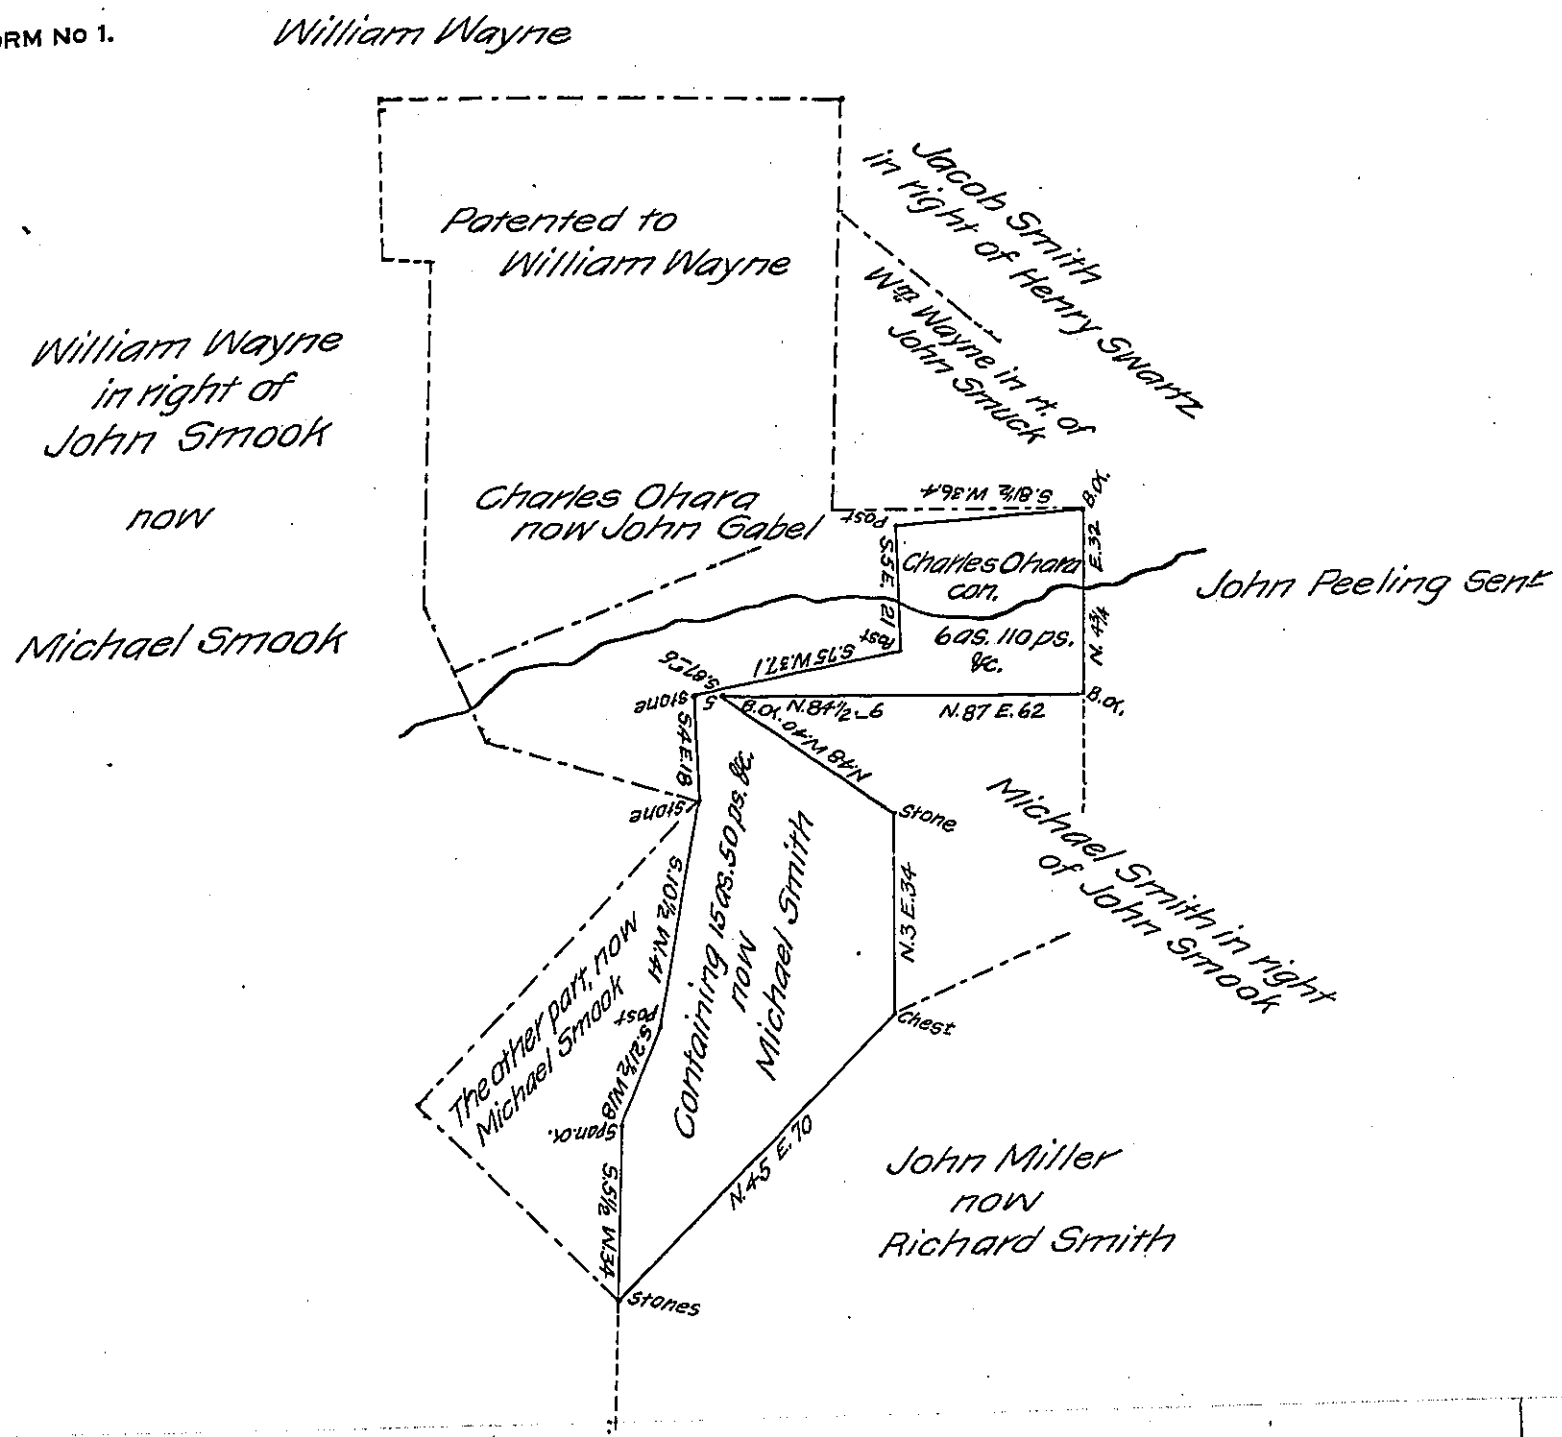

A Draught of a Piece of Land situate in Windsor Township in the County of York, containing as above set forth 22 as. & all. and allowances, part of 78 as. and allowances &c. Originally surveyed on the 11th day of April 1752 by George Stevenson, D.S. in pursuance of a warrant granted to Charles Ohara dated the 13th day of December 1750, and since resurveyed by J. Kirk on the 18th September 1821, &c. And now on the 13th day of August, 1864, being requested by Michael Smith the present owner to make return of the same for Patenting, &c.

John Becker, Svr.
for Benjn Leese, D.S.

James P. Barr, Esqr
Surveyor General
at Harrisburg, Pa.

IN TESTIMONY that the above is a copy of the original remaining on file in the Department of Internal Affairs of Pennsylvania, made conformably to an Act of Assembly approved the 16th day of February, 1833, I have hereunto set my Hand and caused the Seal of said Department to be affixed at Harrisburg, this eighteenth *day of* October *1907.*

Henry Houck

Secretary of Internal Affairs.