FORM No 1.

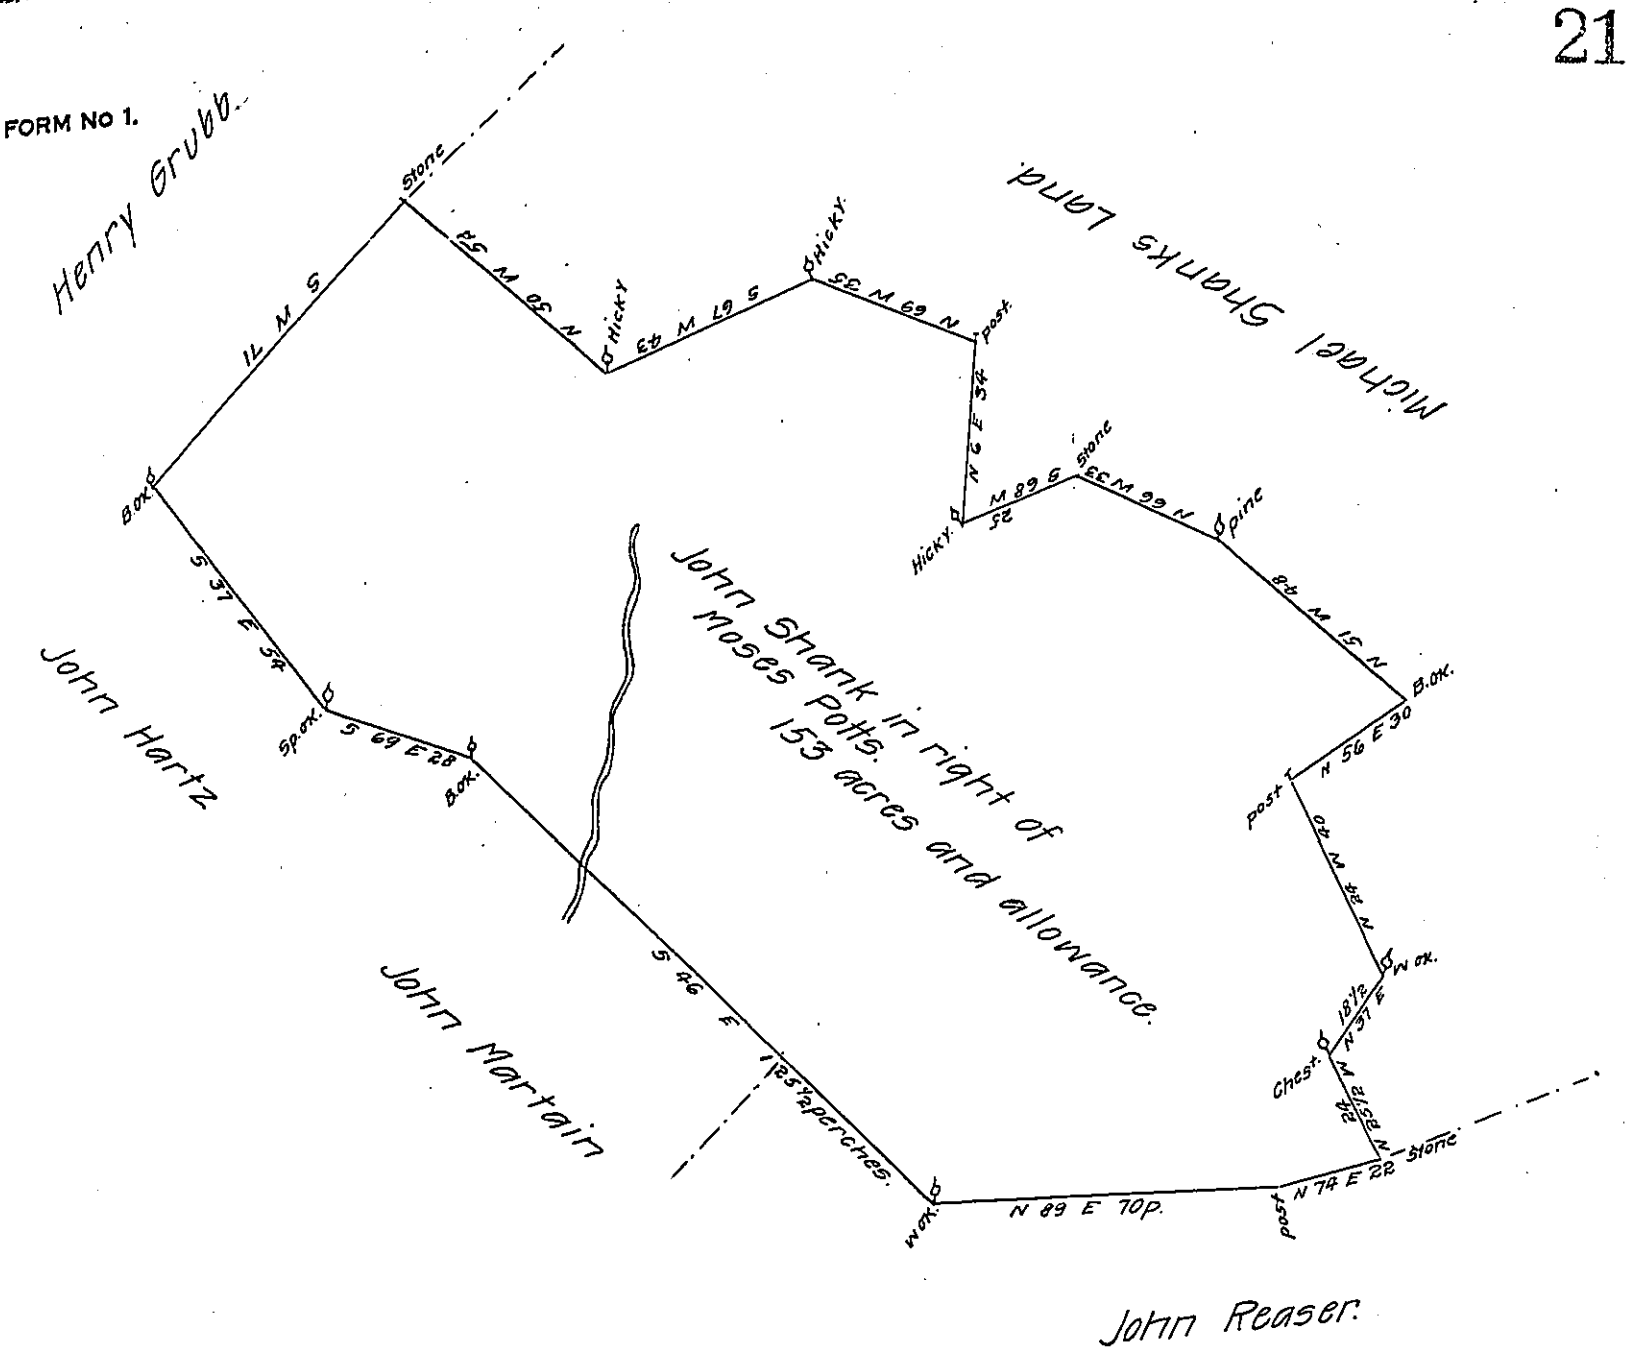

By Virtue of a warrant dated the Twenty eight day of March 1751. Surveyed the Seventh day of May 1802 for John Shank in right of Moses Potts the above described tract of land, It being part of a larger tract Situate in Londenderrey and Derrey townships Dauphin County Containing one hundred and fifty three acres and allowance for roads &c.

Thomas Clark. D.S.

Samuel Cochran Esquire
Surveyor General Pennsylvania

IN TESTIMONY that the above is a copy of the original remaining on file in the Department of Internal Affairs of Pennsylvania, made conformably to an Act of Assembly approved the 16th day of February, 1833, I have hereunto set my Hand and caused the Seal of said Department to be affixed at Harrisburg, this twelfth *day of* December *1907.*

Henry Howell

Secretary of Internal Affairs.