FORM No. 1.

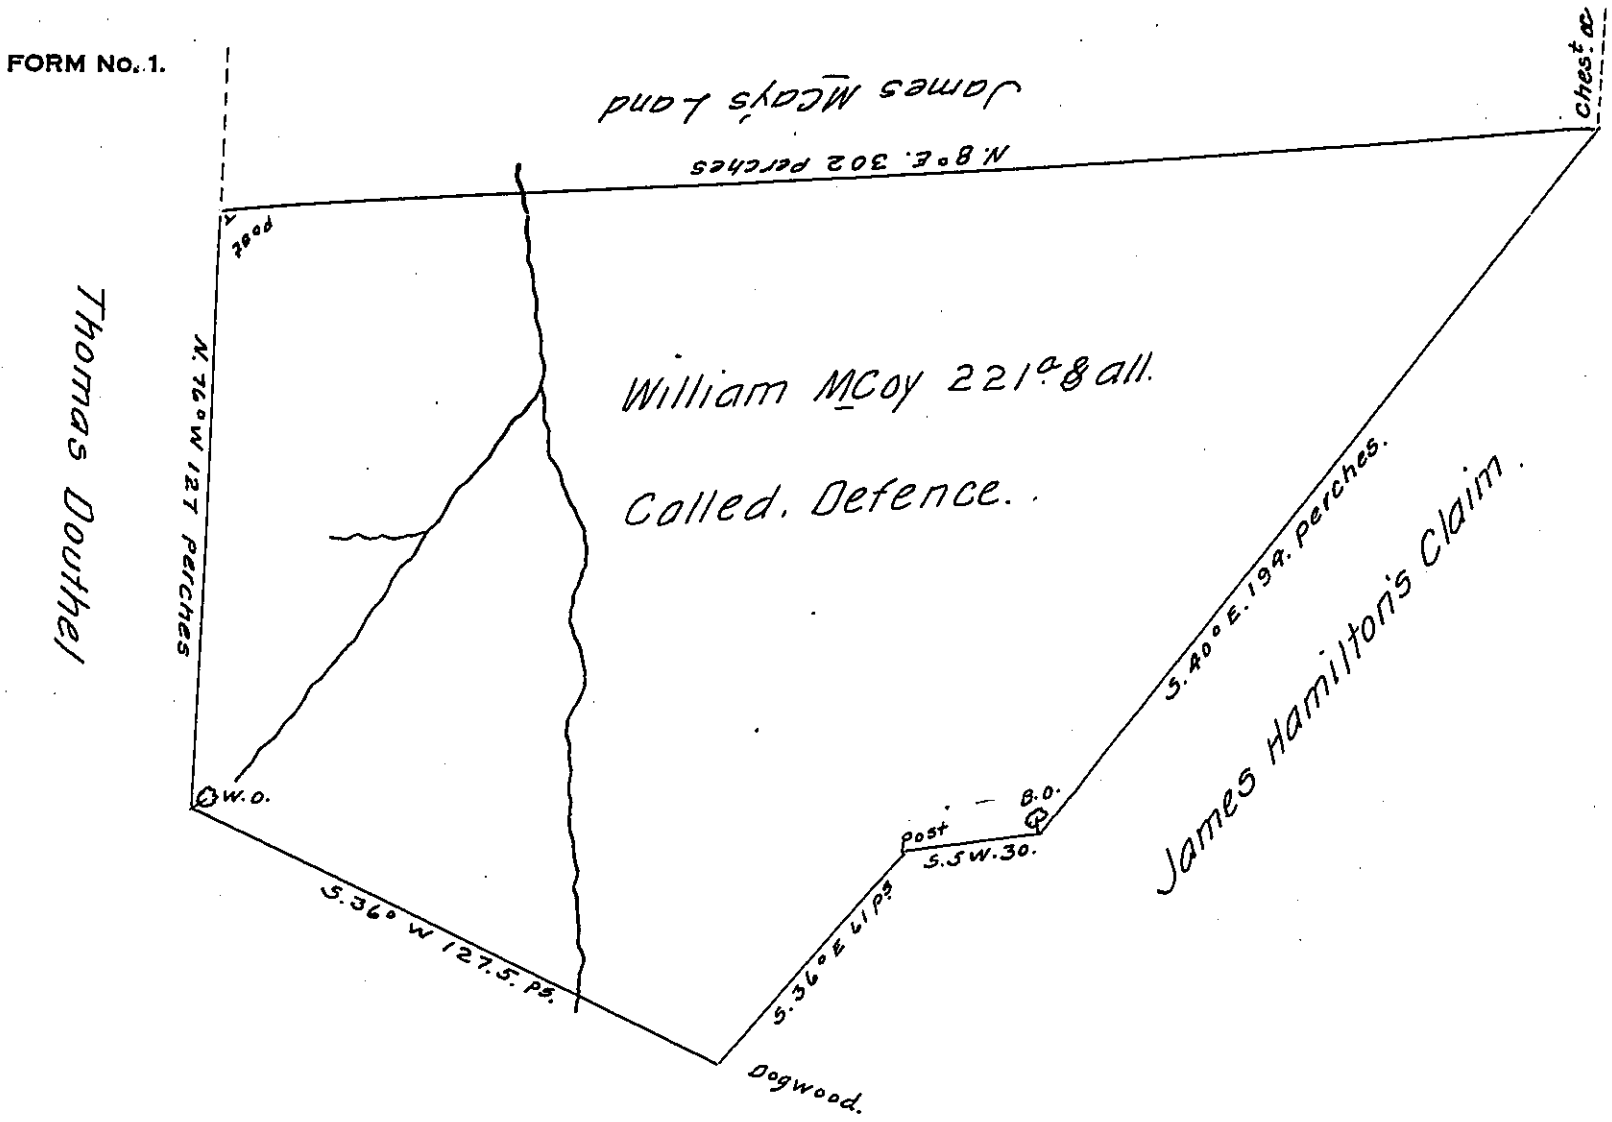

Situated on both sides of Dunlaaps Path on the South Side of Redstone Creek. formerly in Menallen - now in U(obliterated) Fayette County & Surveyed the 14th Day of September 1785. In Pursuance of a Warrant Dated the 31th day of May 1785.

To John Lukens Esquire — A. Alexander McClean

Surveyor General — Depty—

Note, this Survey is disputed by John Tomlinson on behalf of his Sons Henry and Joseph Tomlinson they having procured an Assignment from Henry Lane of a Warrant said to be for the same Land, William McCoy has been in possession of the above Tract for many Years past & has made a large improvement thereon in Consequence of which together with a Warrant for the same I have at his particular Request Surveyed it for him, as Well as Said Tomlinson in Order that the Honourable Board of Property may determine which shall be accepted for Pattenting.

John Lukens Esqr — A. McClean—

Surveyor General.

IN TESTIMONY that the above is a copy of the original remaining on file in the Department of Internal Affairs of Pennsylvania, made comformably to an Act of Assembly approved the 16th day of February 1833, I have hereunto set my hand and caused the Seal of said Department to be affixed at Harrisburg, this twelfth day of November 1907.

Henry Houck

Secretary of Internal Affairs.